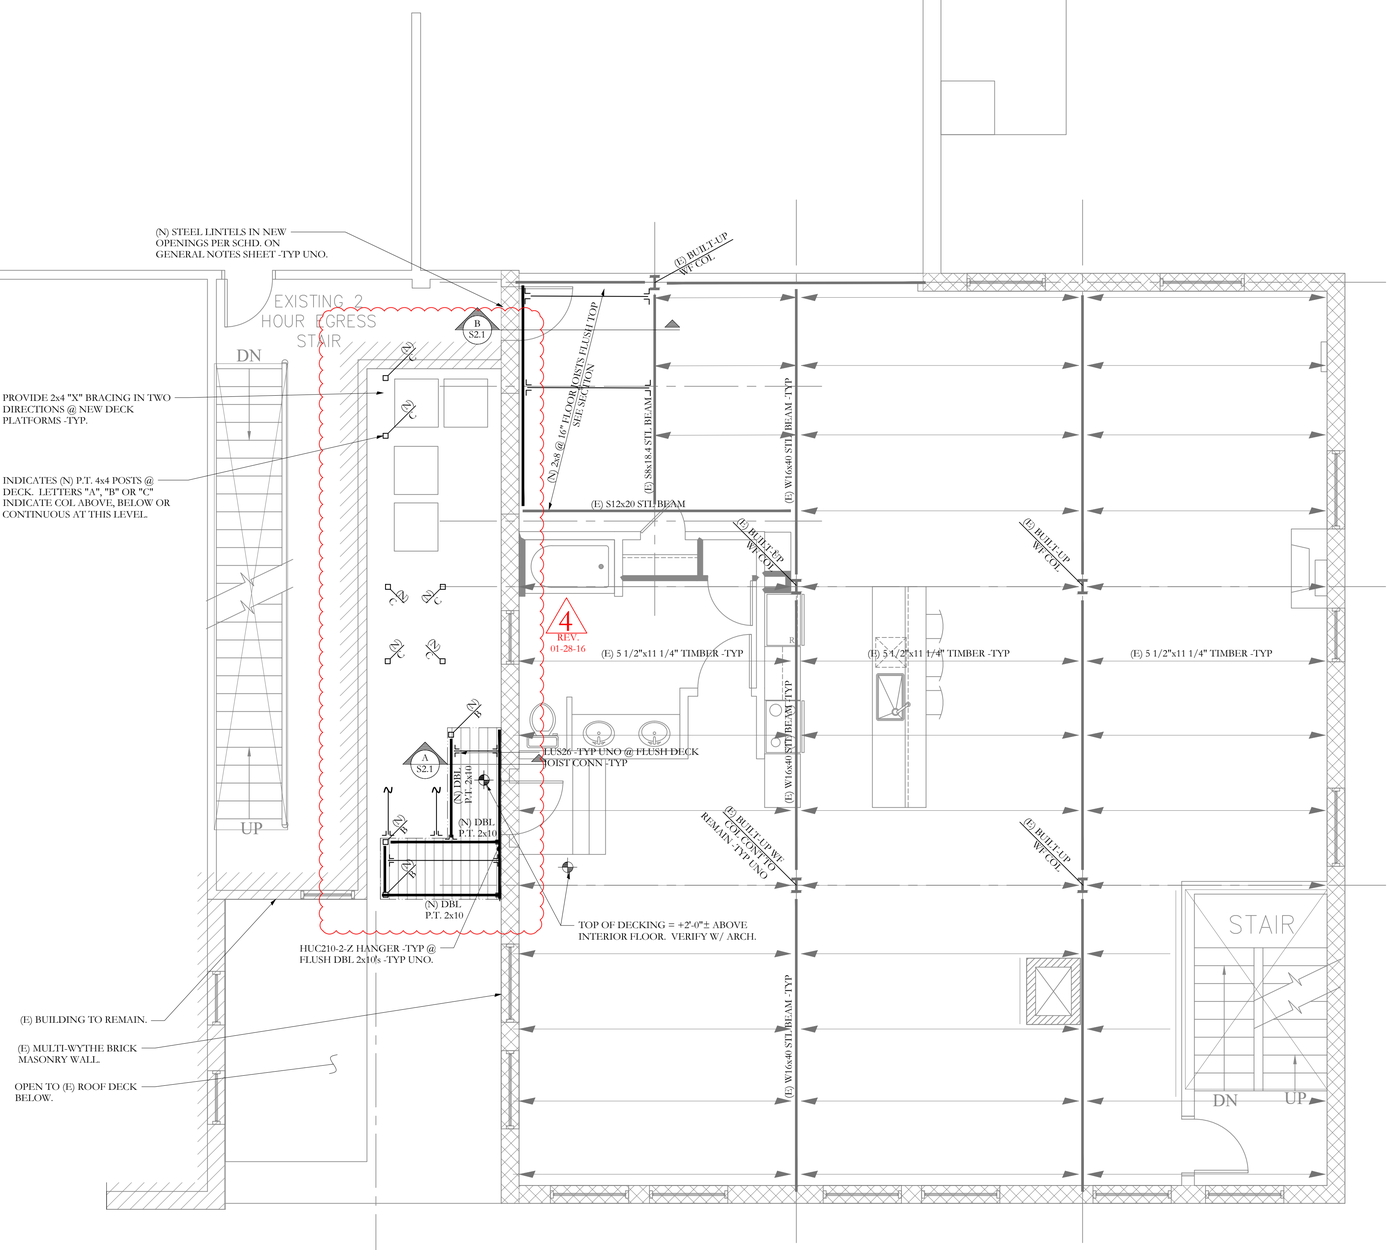

4TH FLOOR FRAMING PLAN

0' 1' 5' 10'

SCALE 1/4"=1'-0"

NOTES:

1. EXISTING FLOOR DECKING IS 3" T+G PLANKS W/ 1" WOOD FLOORING. -TYP TO REMAIUN UNO.
2. SEE GENERAL NOTES FOR ADDITIONAL INFORMATION.

FRAMING PLAN SYMBOLS KEY

▫	WOOD POST
○	STEEL COLUMN
(X)	NUMBER OF WOOD STUDS IN POST BELOW
A	COLUMN ABOVE THIS LEVEL
C	COLUMN CONTINUOUS THROUGH THIS LEVEL
◄	JOIST BEARING
◄/►	CONTINUOUS JOIST WITH INTERMEDIATE BEARING
►|	FLUSH FRAMED JOIST BEARING WITH HANGER
	WOOD STUD BEARING WALL BELOW
	(E) MULTI-WYTHE BRICK MASONRY WALL TO REMAIN
"X"T	NUMBER OF TRIM STUDS UNDER HEADER
"X"K	NUMBER OF KING STUDS ADJACENT TO HEADER

STATE OF MAINE
AARON C. JONES
No. 10968
LICENSED PROFESSIONAL ENGINEER
10/17/15

Structural Integrity
Consulting Engineers, Inc.
77 Oak Street
Portland, ME, 04101
p. 207-774-4644
f. 866-793-7835
www.structuralinteg.com

BUILD WITH CONFIDENCE

©2015 Structural Integrity Consulting Engineers, Inc.

SI# 15-0216

MARK MUELLER ARCHITECTS A.I.A.
100 Commercial Street
Suite 205
Portland, Maine 04101
Phone: 207.774.9057
Fax: 207.773.3851
Email: mark@muellerarchitects.com

©COPYRIGHT
MUELLER ARCHITECTS, LLC

RENOVATIONS OF EXISTING BUILDING
11 BROWN STREET
PORTLAND, MAINE 04101

4TH FLOOR FRAMING PLAN

REVISIONS	
1	REV. 2 12-28-15 LANDINGS
2	REV. 4 1-29-15 Decks
DATE	Oct. 17th, 2015
PROJECT	11 BROWN ST.
DRAWN BY	MKL
CHECK BY	ACJ

S1.4