E:\JT Miscellaneous\0.refab\JB Brown\Gillian\A101.dwg

[redacted]

WALL SCHEDULE

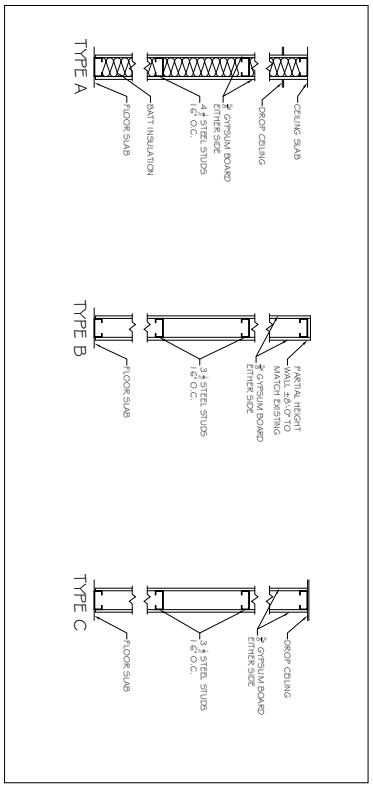

A1 WALL TYPES
3/8" = 1'-0"

PROPOSED PLAN

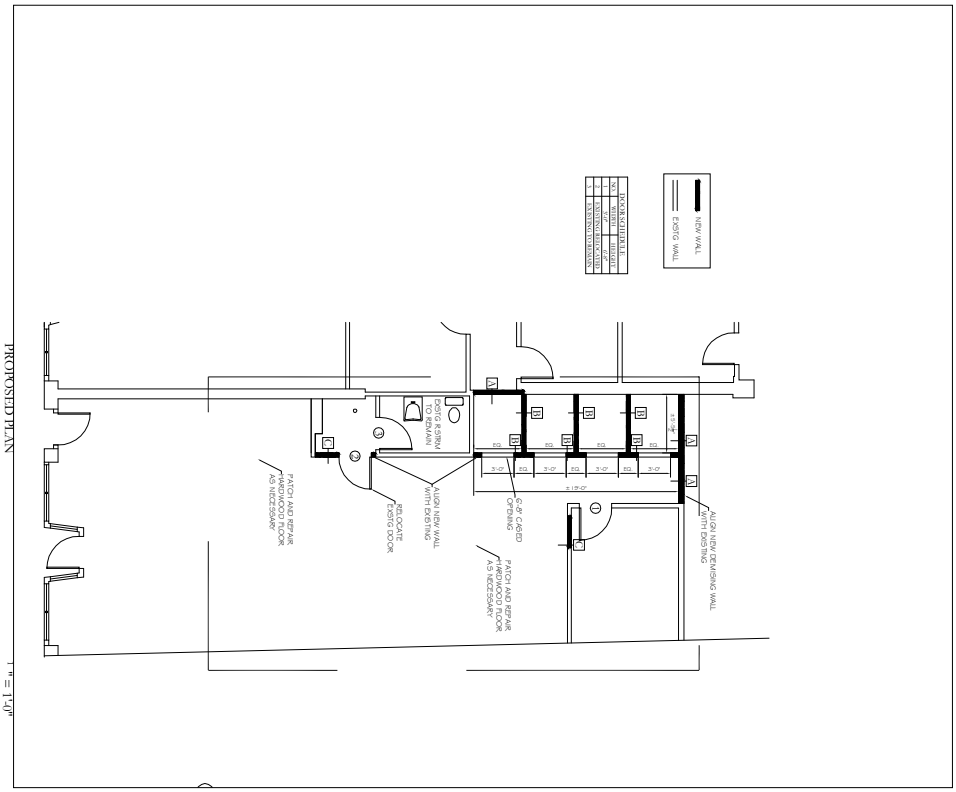

A2 PROPOSED PLAN
1/8" = 1'-0"

15.203.1	A101	refab 165 SPURWINK RD. SCARBOROUGH, ME P:(207) 408-9850	TITLE: 'FIND' SPACE PROPOSED PLAN	JB BROWN & SONS 16 FREE STREET PORTLAND, ME	PROJECT NORTH	NO / DATE / REVISIONS
		DATE 5/18/15 / DRAWN BY JAT / CHECKED BY –	SCALE 1/8" = 1'-0"			