[redacted]

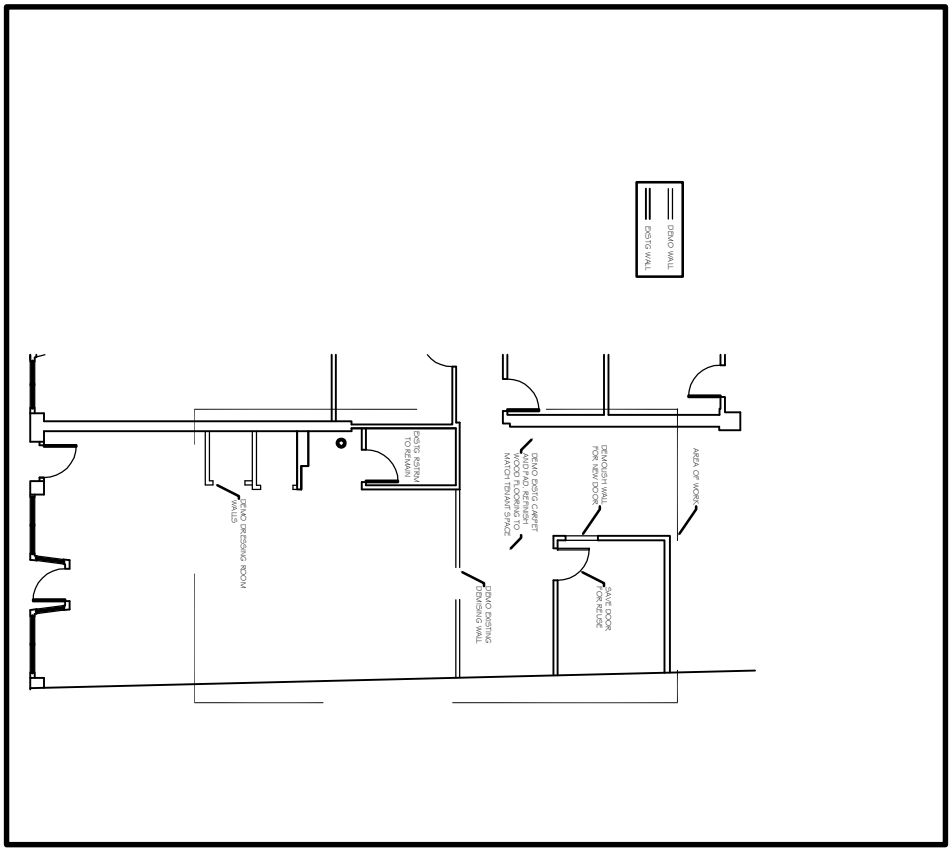

D1 DEMO PLAN
1/8" = 1'-0"

15.203.1	A001	rex fab 165 SPURWINK RD. SCARBOROUGH, ME P:(207) 408-9850	TITLE 'FIND' SPACE DEMO PLAN	JB BROWN & SONS 16 FREE STREET PORTLAND, ME	PROJECT NORTH	NO	DATE	REVISIONS
		DATE 5/18/15	DRAWN BY JAT	CHECKED BY –	SCALE 1/8" = 1'-0"			