E:\JT Miscellaneous\0.refab\JB Brown\Gillian\A701.dwg

[redacted]

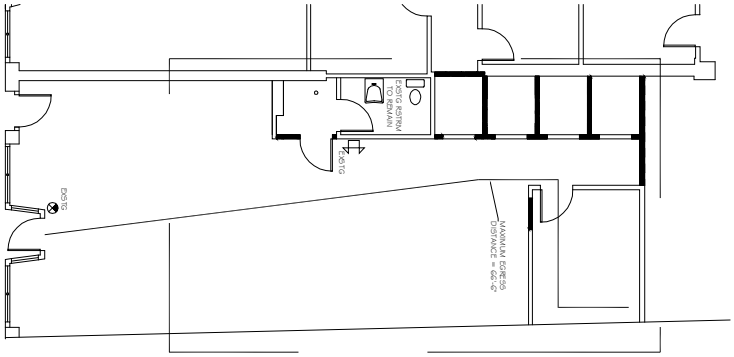

A1 EGRESS PLAN
1/8" = 1'-0"

15.203.1	A701	165 SPURWINK RD. SCARBOROUGH, ME P:(207) 408-5950	TITLE 'FIND' SPACE EGRESS PLAN	JB BROWN & SONS 16 FREE STREET PORTLAND, ME	PROJECT NORTH	NO / DATE / REVISIONS	
		DATE 5/18/15	DRAWN BY JAT	CHECKED BY –	SCALE 1/8" = 1'-0"		