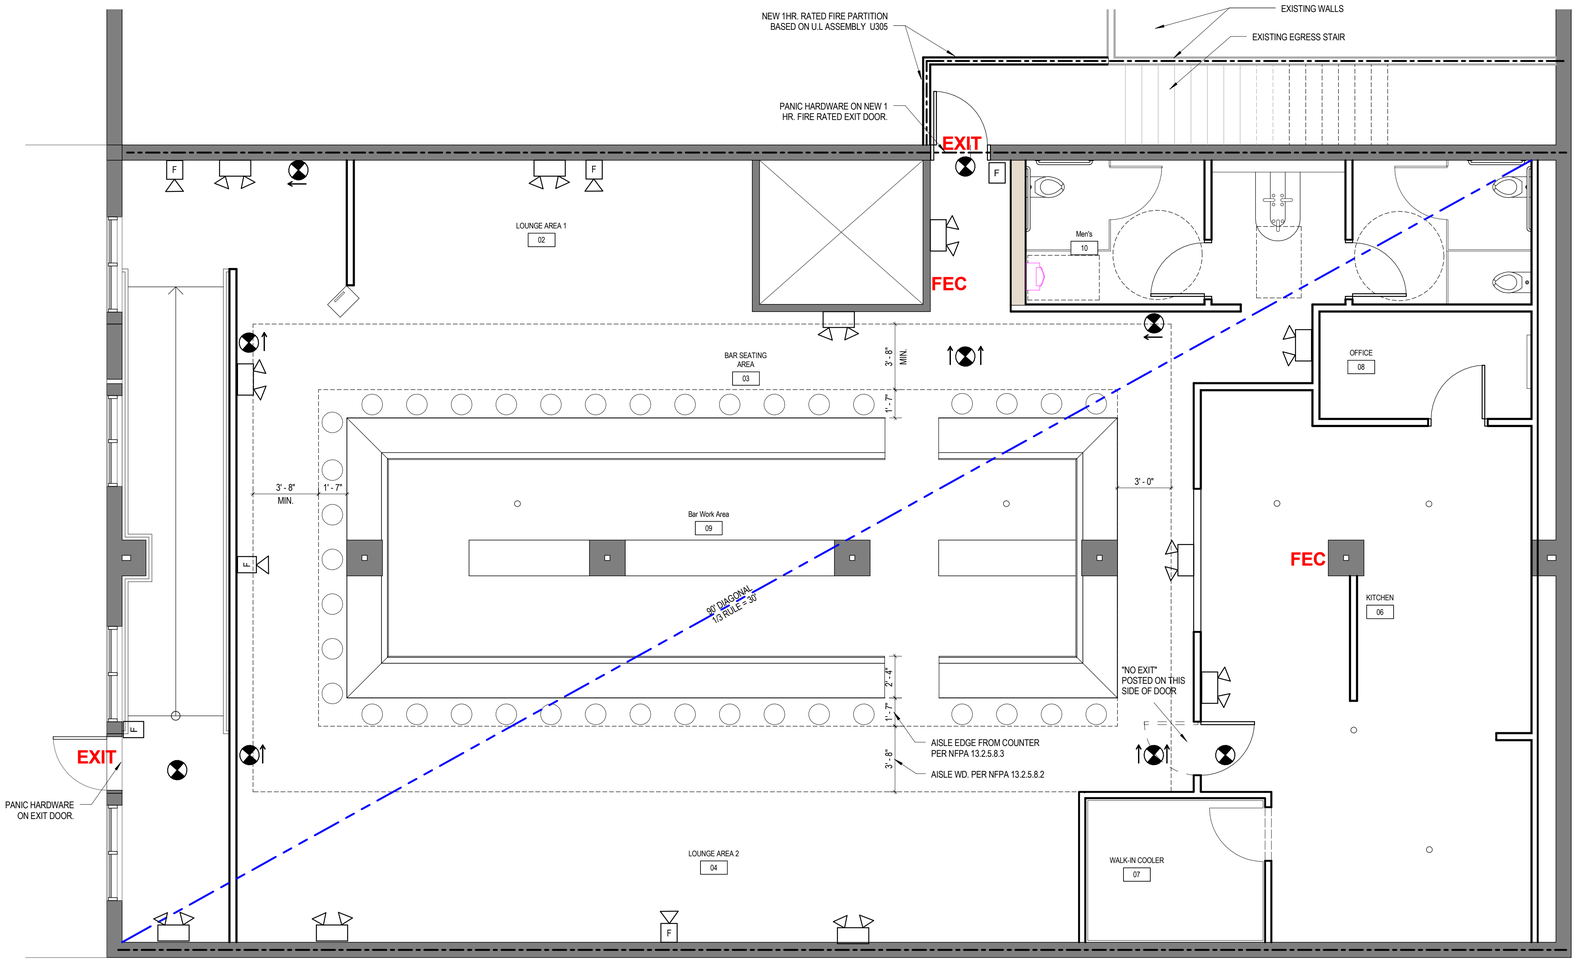


1 LIFE SAFETY AND CODE PLAN
1/4" = 1'-0"

**LIFE SAFETY KEY**

- EXIT Exit Discharge
- E Exit Access
- FEC Fire Extinguisher Cabinets
- Smoke Partition
- One Hour Rated Fire Partition
- Two Hour Rated Fire Barrier
- Dead End Corridors and Common Path of Travel
- Maximum Diagonal Distance
- Exit Sign
- Emergency Light
- F Fire Alarm Horn/Strobe
- F Fire Alarm Pull Station
- S Smoke Detector

CANAL 5 STUDIO
Architecture / Planning / Interior Design
207 553 2115
One Canal Plaza, Suite 888
Portland, Maine 04101
canal5studio.com

Project Title

# 4 FREE STREET

4 FREE STREET, PORTLAND, ME 04101

CS5 Project No. 15011

THIS DRAWING IS THE PROPERTY OF CANAL 5 STUDIO AND IS NOT TO BE COPIED OR REPRODUCED IN PART OR WHOLE. 2014 © CANAL 5 STUDIO

| Mark | Date | Description |
|---|---|---|

Project Status

ISSUED FOR PERMIT

June 18, 2015

Drawing Title

LIFE SAFETY PLAN

Scale: As indicated

Drawing Number

A01.1