LICENSED CERTIFIED INTERIOR DESIGNER
JULIE A. TUPPER
CID2913

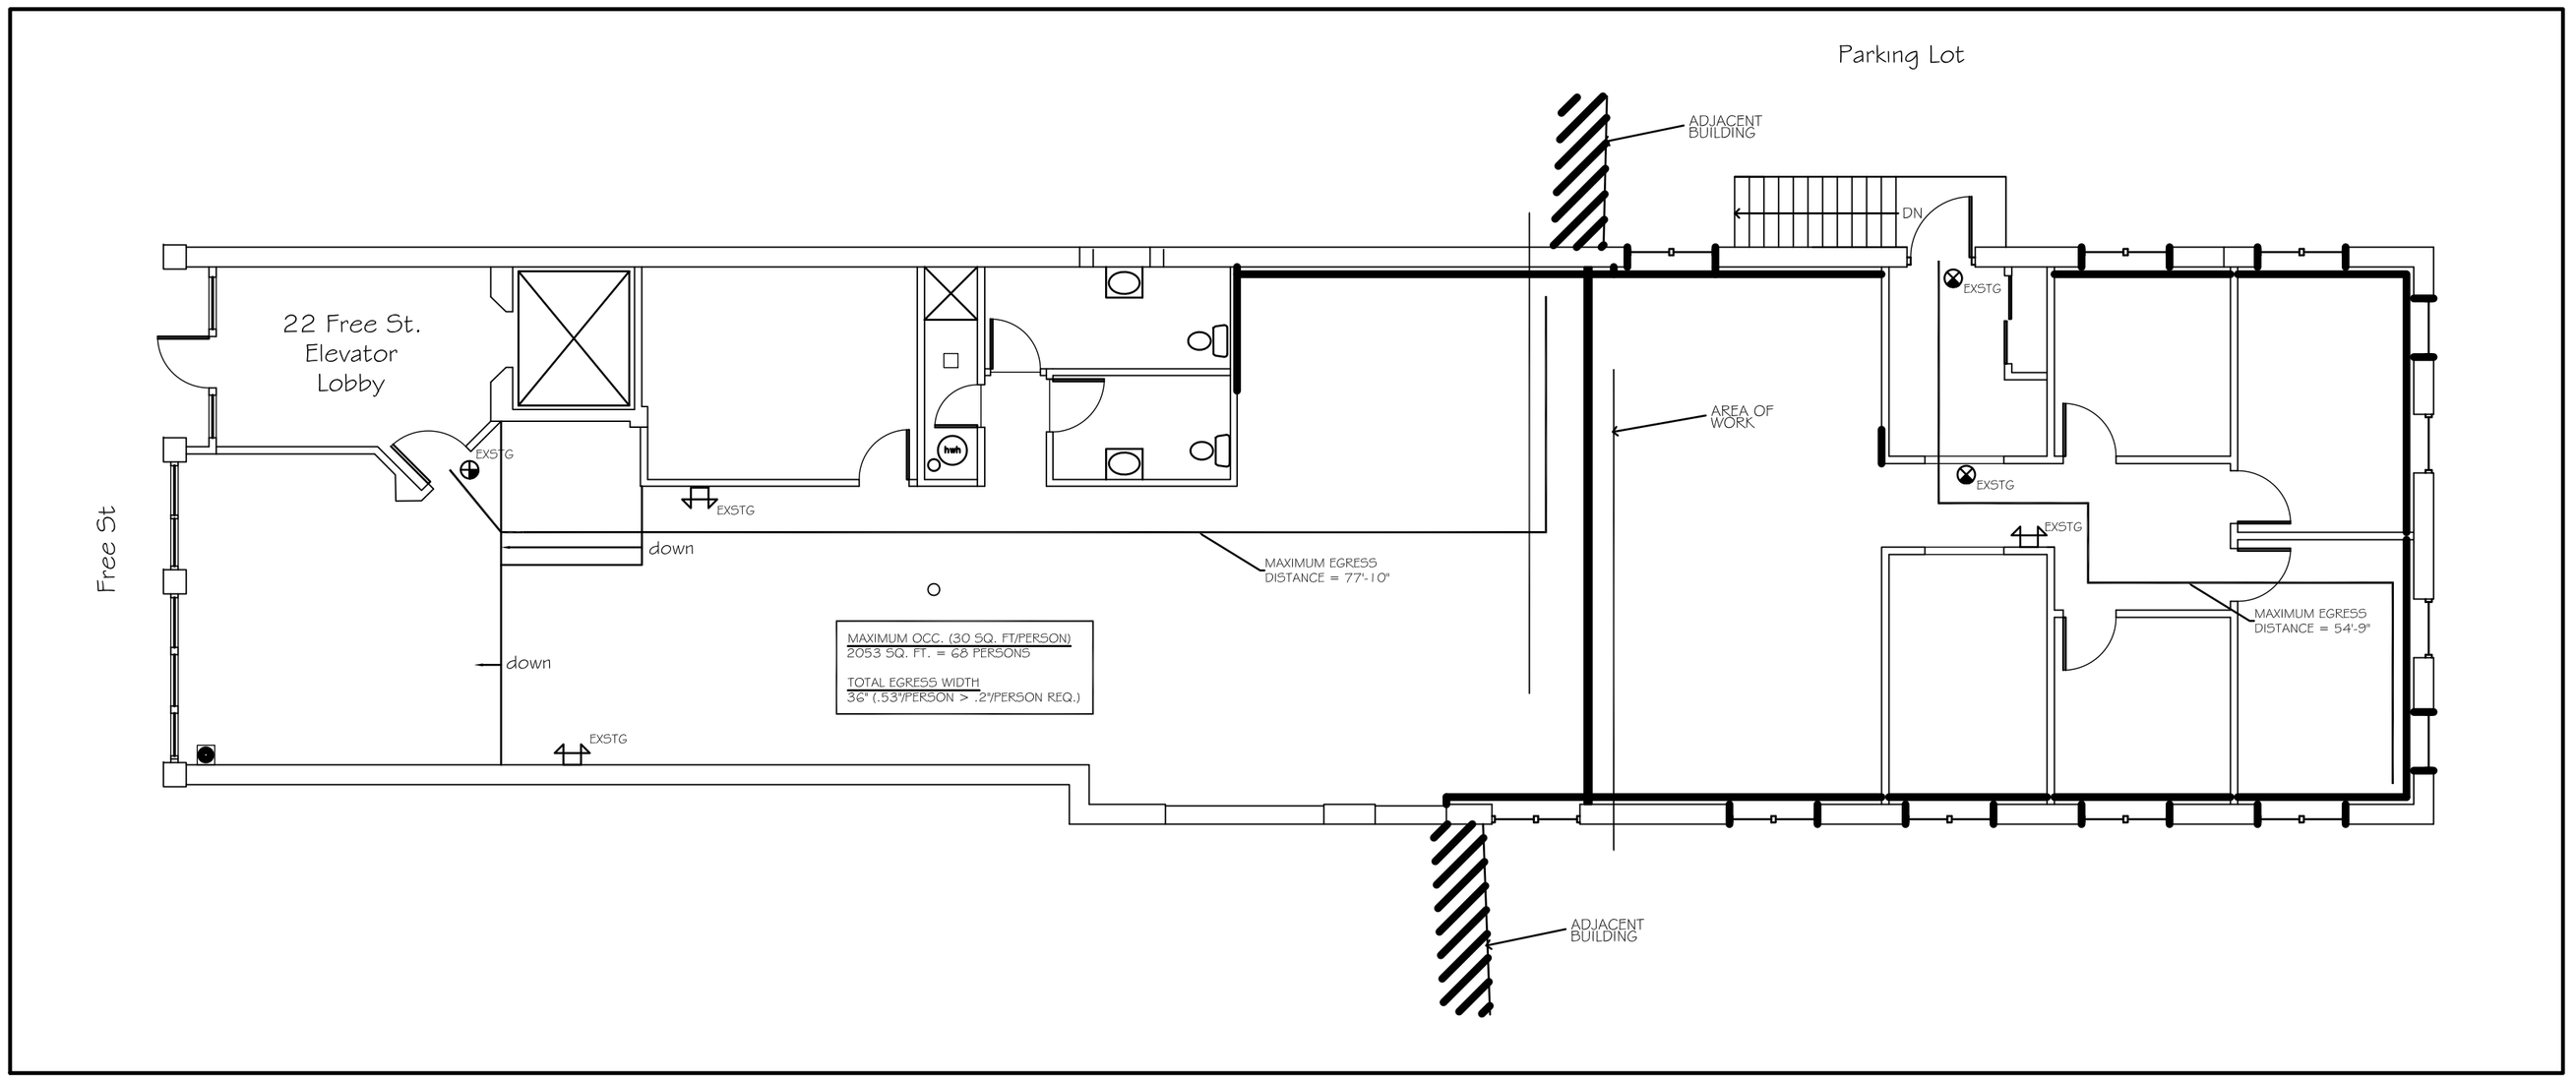

A1 EGRESS PLAN
1/8" = 1'-0"

NO	DATE	REVISIONS

PROJECT NORTH

JB BROWN & SONS
22 FREE STREET
PORTLAND, ME

TITLE
SUITE 101
EGRESS PLAN

SCALE
1/8" = 1'-0"

rex fab
165 SPURWINK RD.
SCARBOROUGH, ME
P:(207) 408-5950

DRAWN BY
JAT

CHECKED BY
-

DATE
6/15/15

A701

15.205.1

[redacted]