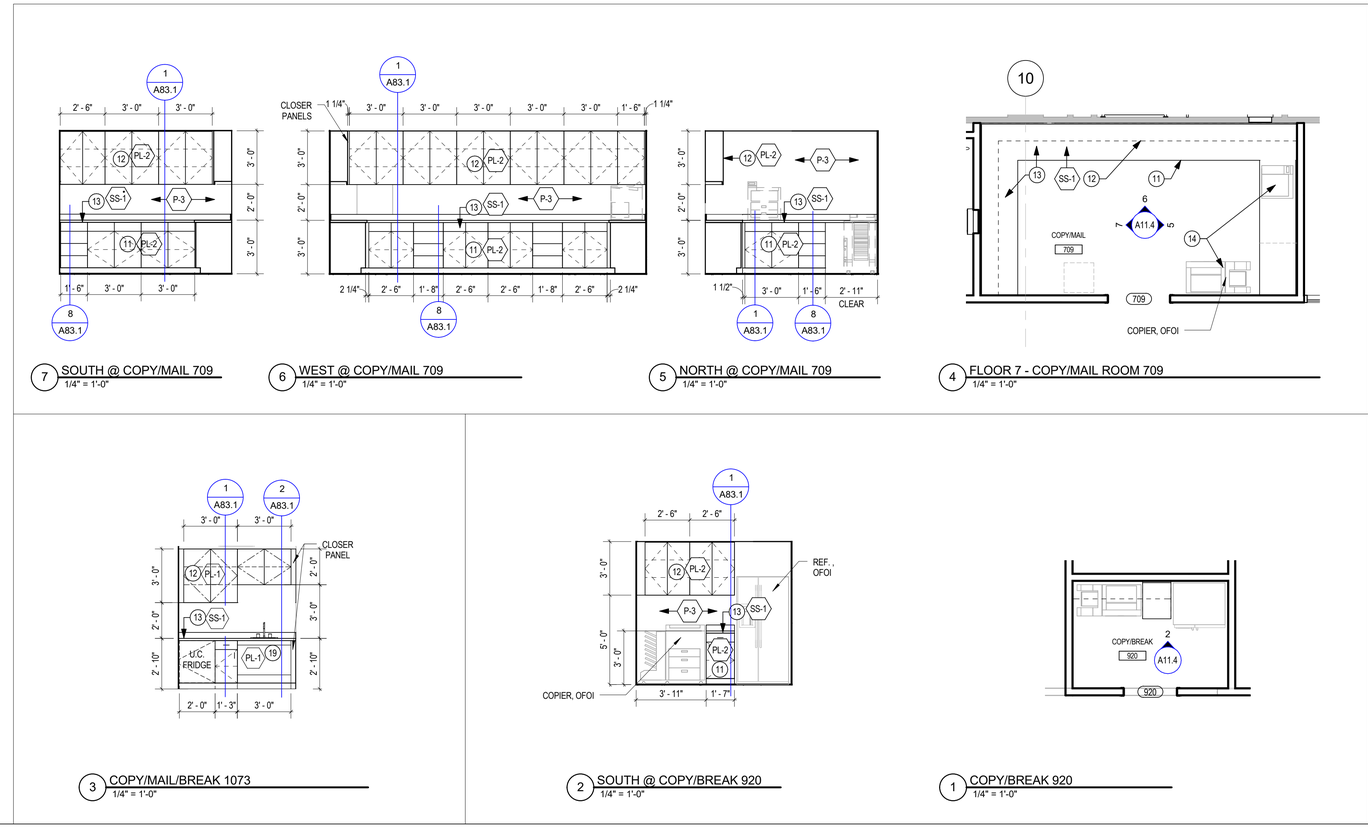


7 SOUTH @ COPY/MAIL 709
1/4" = 1'-0"

6 WEST @ COPY/MAIL 709
1/4" = 1'-0"

5 NORTH @ COPY/MAIL 709
1/4" = 1'-0"

4 FLOOR 7 - COPY/MAIL ROOM 709
1/4" = 1'-0"

3 COPY/MAIL/BREAK 1073
1/4" = 1'-0"

2 SOUTH @ COPY/BREAK 920
1/4" = 1'-0"

1 COPY/BREAK 920
1/4" = 1'-0"

## FINISH LEGEND

| | | | |
|---|---|---|---|
| FLOOR FINISH | | | **Carpet Tile** |
| | | CPT-1 | - Private Offices & Workstations |
| | | CPT-2 | - Meeting Rooms & Conference Rooms |
| | | CPT-3 | - Corridors |
| | | CPT-4 | **Broadloom Carpet**<br>- Reception Area, Boardroom & Breakout Space |
| | | LVT-1 | **Luxury Vinyl Tile**<br>- Kitchen, Copy, Break rms. |
| | | RF-1 | **Resilient Flooring**<br>- Utility spaces |
| | | T-1 | **Porcelain Floor Tile & Wall Tile**<br>- Floor Tile @ Toilet Rooms |
| | | T-2 | - Wall Tile @ Toilet Rooms |
| WALL BASE | | | **Wall Base** — **Use With** |
| | | WB-1 | PAINTED WOOD BASE - P-9 |
| | | WB-2 | STAINED WOOD BASE - TO MATCH EXISTING WOOD. |
| | | | **Traditional Wall Base** |
| | | VB-1 | - (4" ) Rubber Wall Base — LVT-1 |
| | | VB-2 | - (4" ) Rubber Wall Base — RF-1 |
| | | | **Porcelain Wall Base Tile** (6"x 24") |
| | | T-3 | - Wall Base Tile @ Toilet Rooms — T-1 |
| PAINT COLORS | | | **Paints** (Sherwin Williams) |
| | | P-1 | - Wall (Field Color) |
| | | P-2 | - Private Office (Accent Color) |
| | | P-3 | - Corridor (Accent Color) |
| | | P-4 | - Corridor (Field Color) |
| | | P-5 | - Loungebrary (Accent Color) |
| | | P-6 | - Stair Wall Color ( Field Color) |
| | | P-7 | - Stair Wall Color (Accent Color) |
| | | P-8 | - Stair Metal Stringer Color |
| | | P-9 | - Door Frames, Doors & Wall Base WB-1 |
| | | P-10 | - GWB Ceilings & Soffits |
| | | NOTE: | P-10 @ ALL GWB SOFFITS/CEILINGS<br>P-9 @ ALL DOOR FRAMES |
| | | | **Wallcovering** |
| | | WC-1 | - Elevators/Conference Breakout & Boardroom |
| | | WC-2 | - Reception Area |
| | | WC-3 | - Large Conference & Small Conference rooms |
| MILLWORK FINISHES | | | **Plastic Laminate** |
| | | PL-1 | - Kitchen 991 & Coffee Bar 1081 |
| | | PL-2 | - Casework @ Copy Mail 709, Typical Copy Rooms & Coffee Bars |
| | | PL-3 | - Toilet Rooms |
| | | PL-4 | - Copy/Mail Center |
| | | PL-5 | - Copy/Mail Center |
| | | | **Solid Surface** |
| | | SS-1 | - Countertop @ Copy Mail 709, Kitchen 991, Typical Copy Rooms & Coffee Bars |
| | | SS-2 | - Small/Medium Meeting Rooms, Front Desk & Boardroom |
| | | SS-3 | - Vanity @ Toilet Rooms |
| | | SS-4 | - Transition Counter @ Conference Breakout |
| | | | **Solid Hardwood/Wood Veneer** |
| | | WD-1 | - To Match Existing Wood Finish |

KEYNOTES Indicated by (X) ► on plans

01 SINKS (SEE PLUMBING DRAWINGS AND SPECIFICATIONS)
02 FAUCETS (SEE PLUMBING DRAWINGS AND SPECIFICATIONS)
03 WALL-MTD TOILETS (SEE PLUMBING DRAWINGS AND SPECIFICATIONS)
04 URINALS (SEE PLUMBING DRAWINGS AND SPECIFICATIONS)
05 PAPER TOWEL / TRASH COMBO UNIT
06 SOAP DISPENSER
07 RE-USE EXISTING ADA GRAB BARS
08 ADA VANITY AND BACKSPLASH
09 WALL MIRROR
10 TOILET PARTITIONS
11 BASE CABINETS
12 UPPER CABINETS
13 COUNTERTOP AND BACKSPLASH
14 APPLIANCE BY OWNER, GC TO PROVIDE POWER, PLUMBING, INSTALL
15 ADA APRON
16 WALL TILE - FLOOR TO CEILING
17 SS ADA GRAB BAR
18 FLOOR MTD TOILET
19 ADA SINK APRON

CANAL 5 STUDIO
Architecture / Planning / Interior Design
207 553 2115
One Canal Plaza, Suite 888
Portland, Maine 04101
canal5studio.com

Project Title

# VERRILL DANA INTERIOR RENOVATIONS

ONE PORTLAND SQUARE, PORTLAND, MAINE, 04101

CSS Project No. 16001

Verrill Dana LLP
Attorneys at Law

LICENSED ARCHITECT
JESSICA G. JOHNSON
NO. 3177
STATE OF MAINE

THIS DRAWING IS THE PROPERTY OF CANAL 5 STUDIO AND IS NOT TO BE COPIED OR REPRODUCED IN PART OR WHOLE. 2014 © CANAL 5 STUDIO

| Mark | Date | Description |
|---|---|---|

Project Status

ISSUED FOR CONSTRUCTION

SEPTEMBER 21, 2016

Drawing Title

ENLARGED FLOOR PLANS AND ELEVATIONS

Scale: As indicated

Drawing Number

A11.4