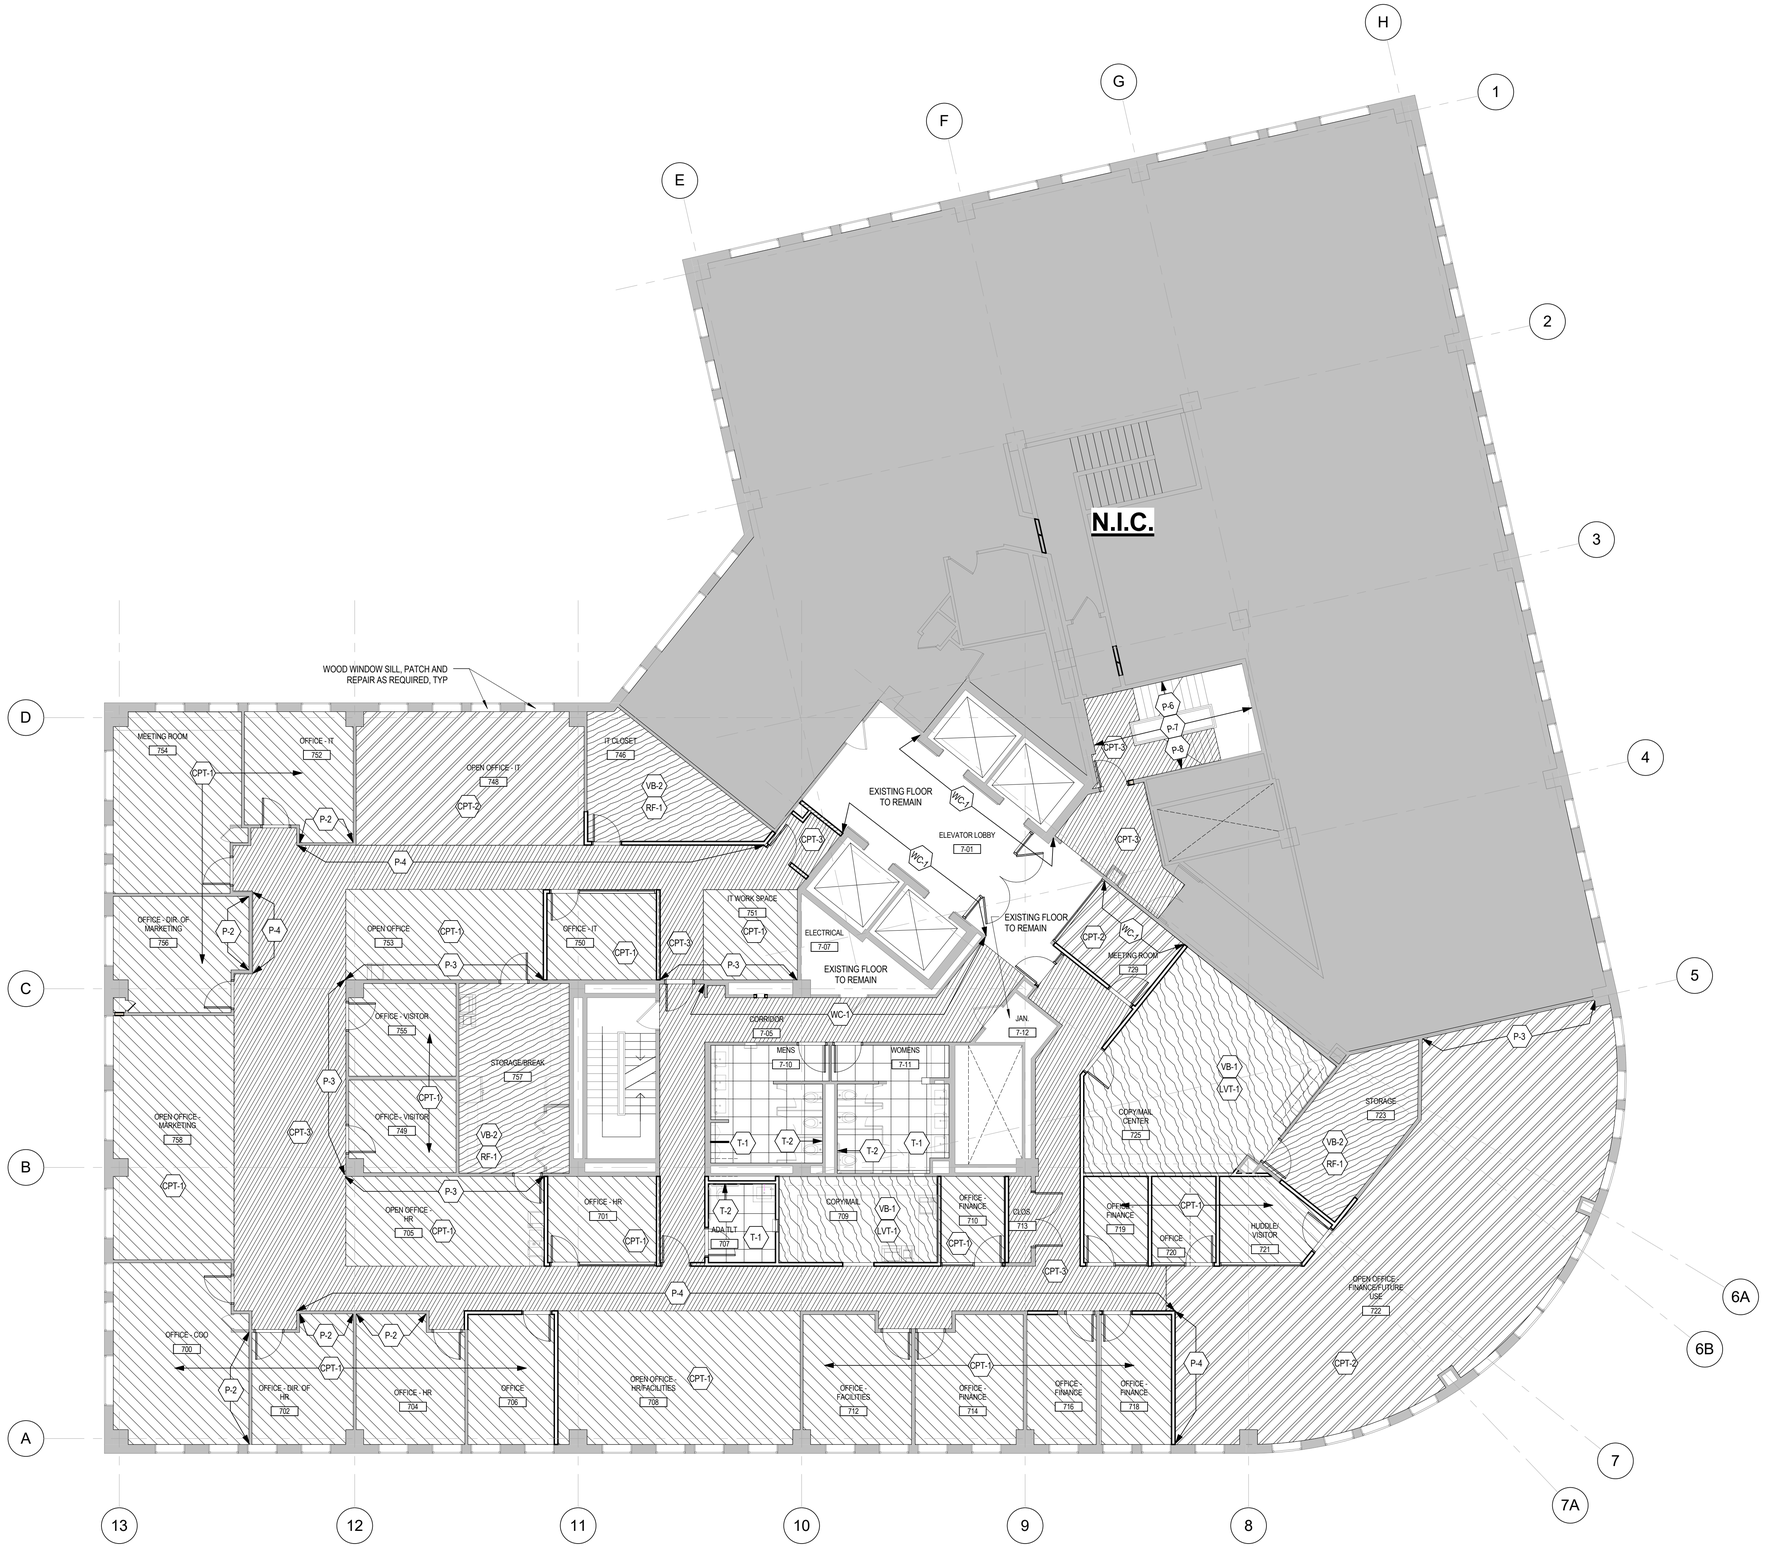

1 FLOOR 7 FINISH PLAN
1/8" = 1'-0"

FINISH LEGEND

FLOOR FINISH	CPT-1	**Carpet Tile** - Private Offices & Workstations	
	CPT-2	- Meeting Rooms & Conference Rooms	
	CPT-3	- Corridors	
	CPT-4	**Broadloom Carpet** - Reception Area, Boardroom & Breakout Space	
	LVT-1	**Luxury Vinyl Tile** - Kitchen, Copy, Break rms.	
	RF-1	**Resilient Flooring** - Utility spaces	
	T-1	**Porcelain Floor Tile & Wall Tile** - Floor Tile @ Toilet Rooms	
	T-2	- Wall Tile @ Toilet Rooms	
WALL BASE		**Wall Base**	**Use With**
	WB-1	PAINTED WOOD BASE - P-9	
	WB-2	STAINED WOOD BASE - TO MATCH EXISTING WOOD.	
		Traditional Wall Base	
	VB-1	- (4") Rubber Wall Base	LVT-1
	VB-2	- (4") Rubber Wall Base	RF-1
		Porcelain Wall Base Tile (6"x 24")	
	T-3	- Wall Base Tile @ Toilet Rooms	T-1
PAINT COLORS		**Paints** (Sherwin Williams)	
	P-1	- Wall (Field Color)	
	P-2	- Private Office (Accent Color)	
	P-3	- Corridor (Accent Color)	
	P-4	- Corridor (Field Color)	
	P-5	- Loungebrary (Accent Color)	
	P-6	- Stair Wall Color (Field Color)	
	P-7	- Stair Wall Color (Accent Color)	
	P-8	- Stair Metal Stringer Color	
	P-9	- Door Frames, Doors & Wall Base WB-1	
	P-10	- GWB Ceilings & Soffits	
	NOTE:	P-10 @ ALL GWB SOFFITS/CEILINGS P-9 @ ALL DOOR FRAMES	
		Wallcovering	
	WC-1	- Elevators/Conference Breakout & Boardroom	
	WC-2	- Reception Area	
	WC-3	- Large Conference & Small Conference rooms	
MILLWORK FINISHES		**Plastic Laminate**	
	PL-1	- Kitchen 991 & Coffee Bar 1081	
	PL-2	- Casework @ Copy Mail 709, Typical Copy Rooms & Coffee Bars	
	PL-3	- Toilet Rooms	
	PL-4	- Copy/Mail Center	
	PL-5	- Copy/Mail Center	
		Solid Surface	
	SS-1	- Countertop @ Copy Mail 709, Kitchen 991, Typical Copy Rooms & Coffee Bars	
	SS-2	- Small/Medium Meeting Rooms, Front Desk & Boardroom	
	SS-3	- Vanity @ Toilet Rooms	
	SS-4	- Transition Counter @ Conference Breakout	
		Solid Hardwood/Wood Veneer	
	WD-1	- To Match Existing Wood Finish	

CANAL 5 STUDIO
Architecture / Planning / Interior Design
207 553 2115
One Canal Plaza, Suite 888
Portland, Maine 04101
canal5studio.com

Project Title

VERRILL DANA INTERIOR RENOVATIONS

ONE PORTLAND SQUARE, PORTLAND, MAINE, 04101

CSS Project No. 16001

Verrill Dana LLP
Attorneys at Law

TRUE NORTH
PROJECT NORTH

LICENSED ARCHITECT
JESSICA G. JOHNSON
NO. 3177
STATE OF MAINE

THIS DRAWING IS THE PROPERTY OF CANAL 5 STUDIO AND IS NOT TO BE COPIED OR REPRODUCED IN PART OR WHOLE. 2014 © CANAL 5 STUDIO

Mark	Date	Description

Project Status

ISSUED FOR CONSTRUCTION

SEPTEMBER 21, 2016

Drawing Title

FLOOR 7 FINISH PLAN

Scale: 1/8" = 1'-0"

Drawing Number

A72.1