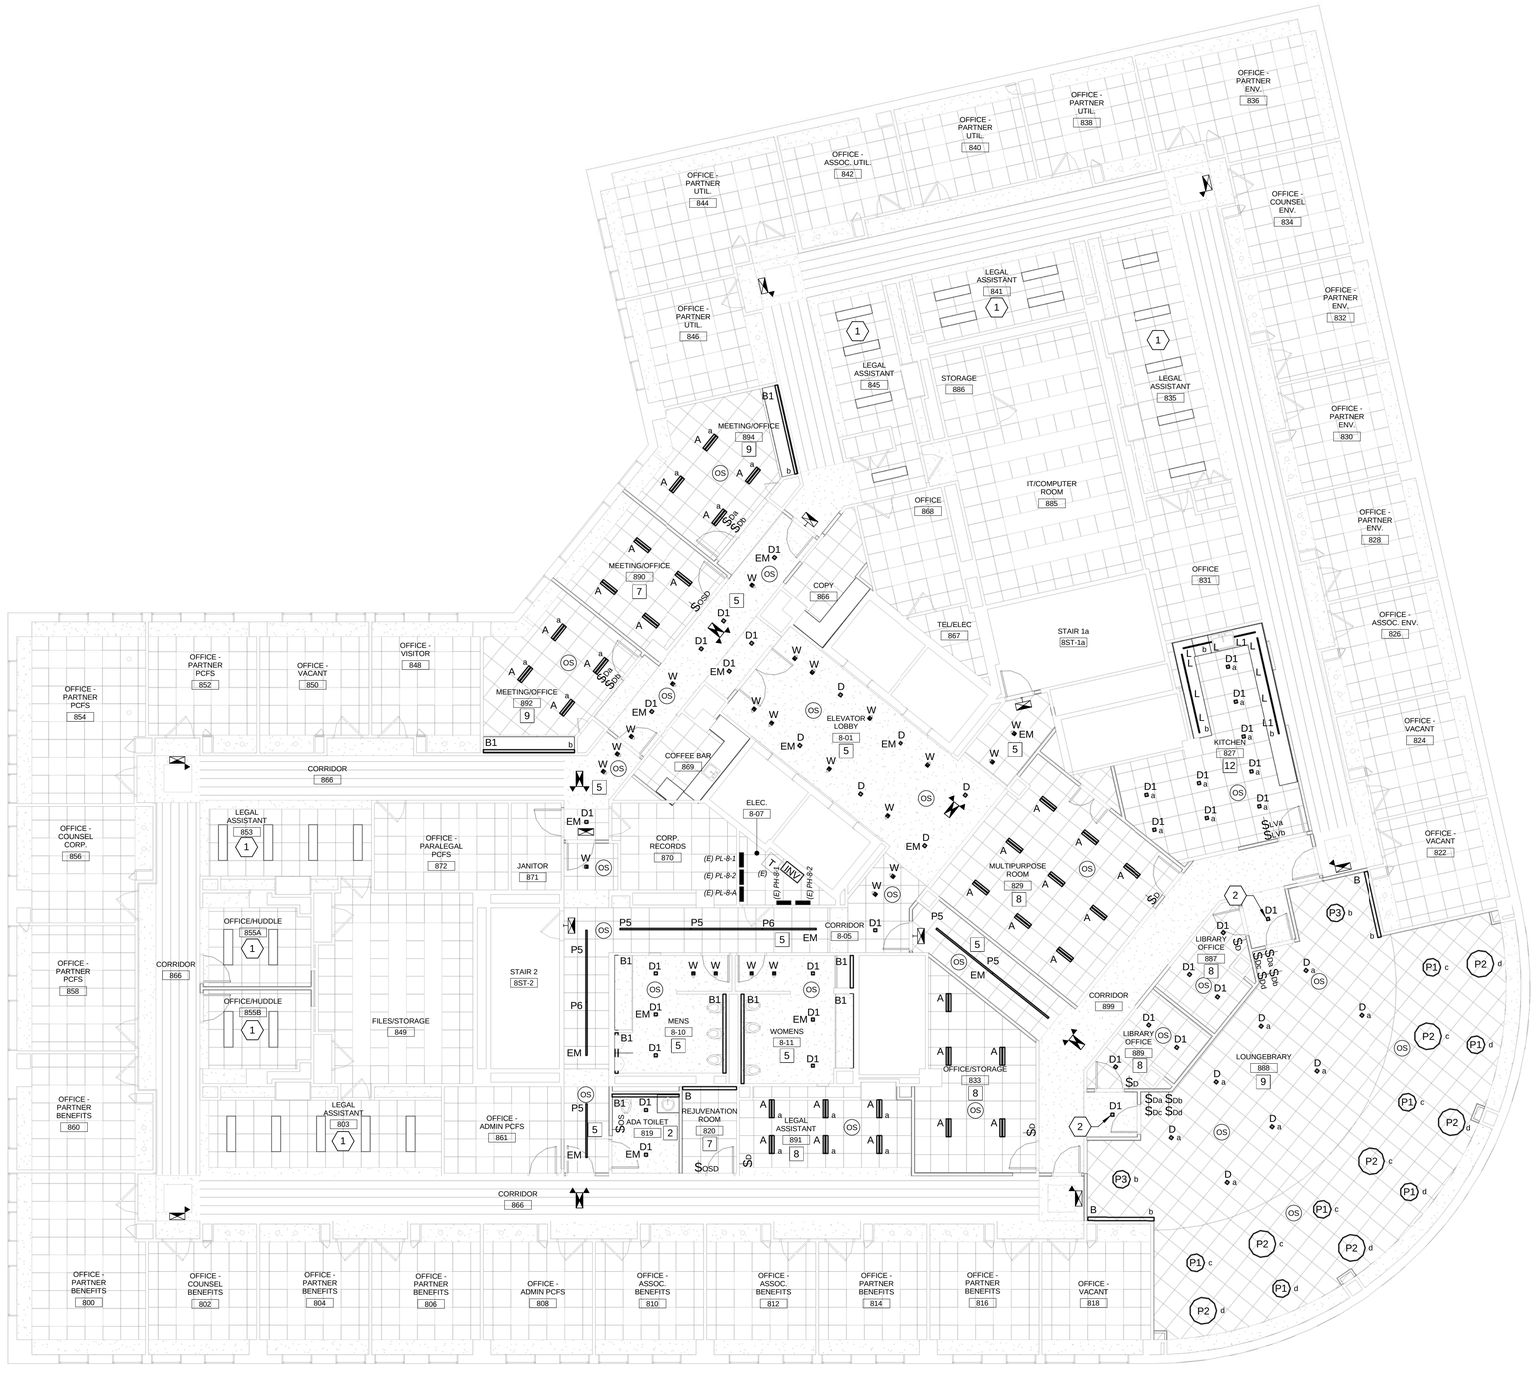

C9	KEYNOTES

1. LIGHTING CONTROL SHALL BE MANUAL ON/MANUAL OFF VIA WALL SWITCHES.
2. LIGHTING CONTROL SHALL BE MANUAL ON/AUTO OFF WALL SENSOR SWITCH - DETAIL A1/EL-50.1
3. - NOT USED -
4. LIGHTING CONTROL SHALL BE AUTO ON/AUTO OFF WALL SENSOR SWITCH WIRED FOR 3-WAY OPERATION - SEE DETAIL D1/EL-50.1
5. LIGHTING CONTROL SHALL BE AUTO ON/AUTO OFF VIA CEILING OCCUPANCY SENSOR(S) - SEE DETAIL F1/EL-50.1
6. LIGHTING CONTROL SHALL BE MANUAL ON/AUTO OFF VIA CEILING SENSOR(S) - DETAIL A3/EL-50.1
7. LIGHTING CONTROL SHALL BE WALL MOUNTED OCCUPANCY SENSOR DIMMER SWITCH, MANUAL ON, AUTOMATIC OFF (NO DETAIL)
8. LIGHTING CONTROL SHALL BE 0-10V DIMMING WITH AUTO OFF VIA CEILING SENSOR(S) - DETAIL C3/EL-50.1
9. LIGHTING CONTROL SHALL BE AUTOMATIC-ON/AUTOMATIC-OFF VIA CEILING MOUNTED OCCUPANCY SENSORS WITH OFF OVERRIDE AND MANUAL DIMMING CONNECTED TO THE LOAD SIDE OF THE SENSOR RELAY - DETAIL D3/EL-50.1
10. LIGHTING CONTROL SHALL BE DUAL CIRCUIT SWITCHING WITH 2-BUTTON OCCUPANCY SENSOR - DETAIL F3/EL-50.1
11. LIGHTING CONTROL SHALL BE MANUAL ON/AUTO OFF WITH AUTOMATIC DAYLIGHT CONTROL - DETAIL A6/EL-50.1
12. LIGHTING CONTROL SHALL BE SWITCHING OF MULTIPLE GROUPS WITH AUTO OFF VIA CEILING SENSOR(S) - SEE DETAIL C6/EL-50.1

A9	LIGHTING CONTROL NOTES

1. RELOCATE EXISTING LUMINAIRES IN THIS ROOM TO NEW CEILING AS INDICATED.
2. CONNECT TO EXISTING CORRIDOR LIGHTING BRANCH CIRCUIT AND CONTROLS.

A1	FLOOR 8 LIGHTING PLAN
1/8" = 1'-0"	

CANAL 5 STUDIO
Architecture / Planning / Interior Design
207 553 2115
One Canal Plaza, Suite 888
Portland, Maine 04101
canal5studio.com

Project Title

VERRILL DANA INTERIOR RENOVATIONS

ONE PORTLAND SQUARE, PORTLAND, MAINE, 04101

AEI PROJECT NO. 16008

Verrill Dana LLP
Attorneys at Law

TRUE NORTH
PROJECT NORTH

160 Veranda Street
Portland, Maine 04103
T: 207.221.2260
F: 207.221.2266
Web: www.allied-eng.com

Allied Engineering
Structural Mechanical Electrical Commissioning

STATE OF MAINE
CATHERINE A. FAUCHER
No. 7575
LICENSED
PROFESSIONAL ENGINEER

Mark	Date	Description

Project Status

ISSUED FOR CONSTRUCTION

SEPTEMBER 21, 2016

Drawing Title

FLOOR 8 LIGHTING PLAN

Scale: As indicated

Drawing Number

EL-10.2