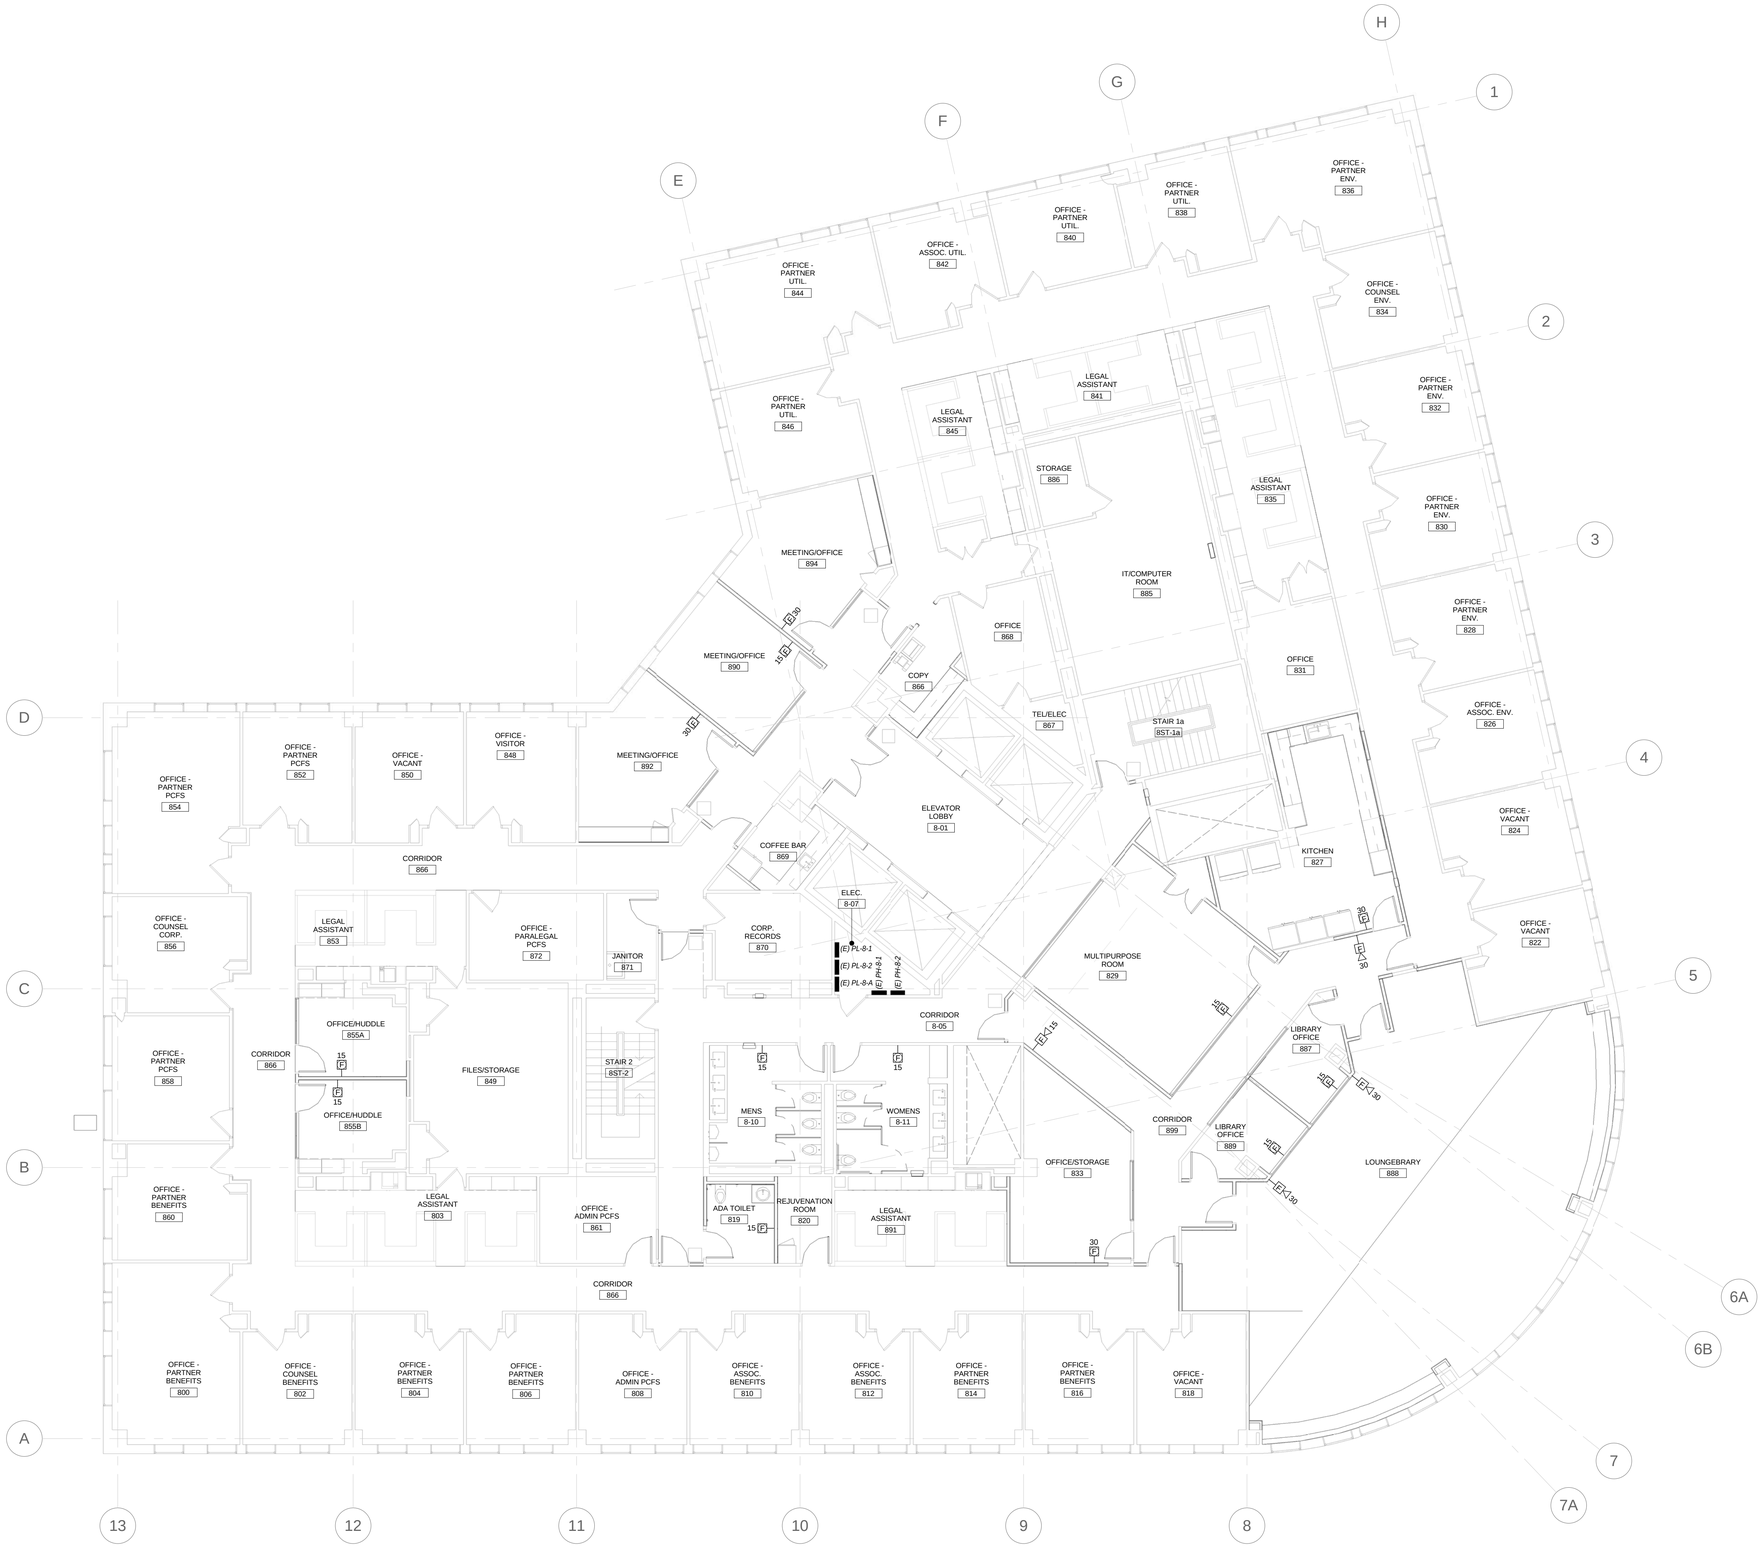

A1	FLOOR 8 FIRE ALARM PLAN
1/8" = 1'-0"	

CANAL 5 STUDIO
Architecture / Planning / Interior Design
207 553 2115
One Canal Plaza, Suite 888
Portland, Maine 04101
canal5studio.com

Project Title

VERRILL DANA INTERIOR RENOVATIONS

ONE PORTLAND SQUARE, PORTLAND, MAINE, 04101

AEI PROJECT NO. 16008

Verrill Dana LLP
Attorneys at Law

TRUE NORTH
PROJECT NORTH

Allied Engineering
Structural Mechanical Electrical Commissioning
160 Veranda Street
Portland, Maine 04103
T: 207.221.2260
F: 207.221.2266
Web: www.allied-eng.com

STATE OF MAINE
CATHERINE A. FAUCHER
No. 7575
REGISTERED PROFESSIONAL ENGINEER

Mark	Date	Description

Project Status

ISSUED FOR CONSTRUCTION

SEPTEMBER 21, 2016

Drawing Title

FLOOR 8 FIRE ALARM PLAN

Scale: 1/8" = 1'-0"

Drawing Number

FA-10.2