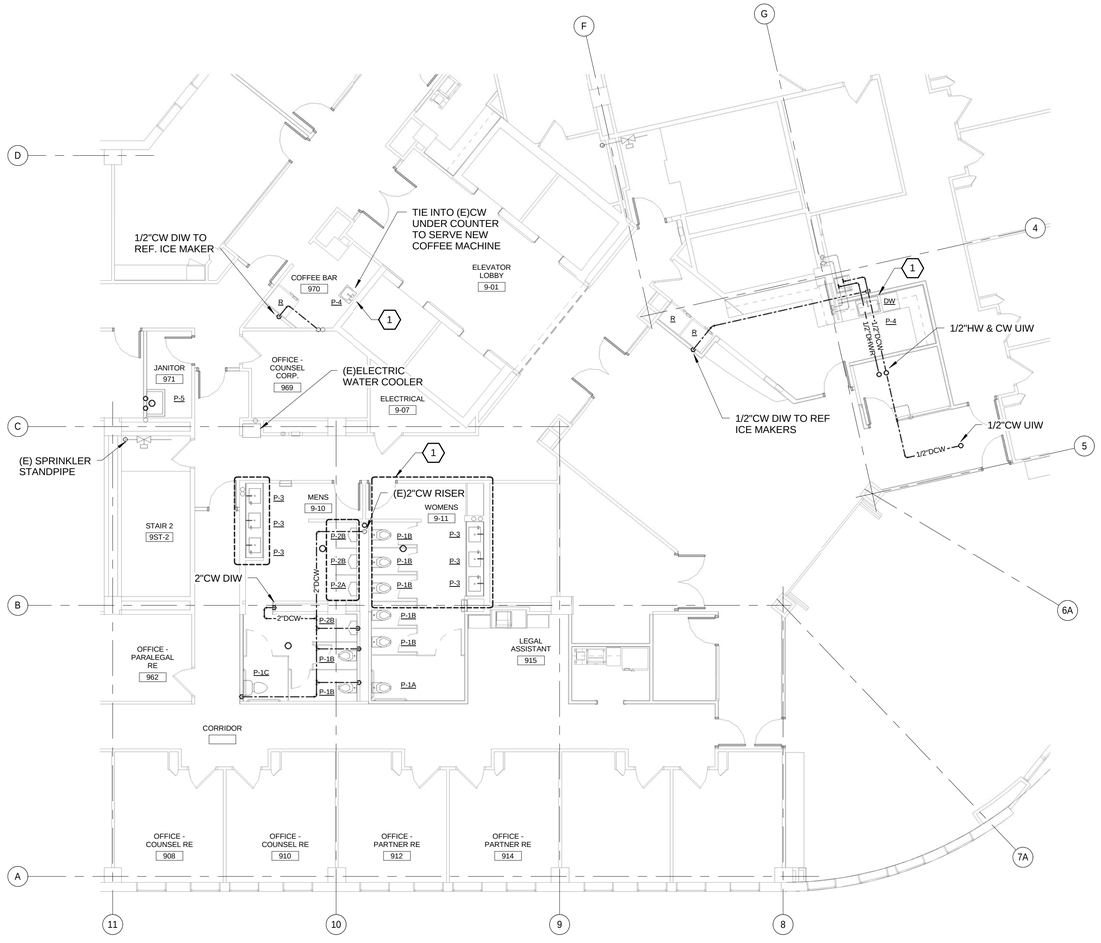


**KEYED NOTES:**

1. CONNECT NEW FIXTURES TO EXISTING HOT AND COLD WATER PIPING.

**GENERAL NOTES:**

1. REWORK SPRINKLERS TO PROVIDE ADEQUATE COVERAGE IN EACH NEW SPACE AS REQUIRED BY NFPA 13.

| A1 | NINTH FLOOR SUPPLY PLAN |
|---|---|
| 1/8" = 1'-0" | |

**KEYED NOTES:**

1. CONNECT NEW FIXTURES TO EXISTING SANITARY WASTE AND VENT PIPING.
2. REMOVE (E) WATER CLOSET CARRIERS AND HORIZONTAL WASTE PIPING IN CHASE. REPLACE WITH URINAL CARRIERS AND CONNECT WITH NEW WASTE PIPING. RECONNECT TO (E)5" W STACK.
3. TIE NEW W PIPING TO (E)5"W STACK.

| A6 | NINTH FLOOR DRAINAGE PLAN |
|---|---|
| 1/8" = 1'-0" | |


CANAL STUDIO
Architecture / Planning / Interior Design
207 553 2115
One Canal Plaza, Suite 888
Portland, Maine 04101
canalstudio.com


Project Title

# VERRILL DANA INTERIOR RENOVATIONS

ONE PORTLAND SQUARE, PORTLAND, MAINE, 04101

AEI PROJECT NO. 16008

Verrill Dana LLP
Attorneys at Law

TRUE NORTH
PROJECT NORTH


160 Veranda Street
Portland, Maine 04103
T: 207.221.2260
F: 207.221.2266
Web: www.allied-eng.com

Allied Engineering
Structural Mechanical Electrical Commissioning


STATE OF MAINE
IAN A. MACDONALD
No. 6990
LICENSED
PROFESSIONAL ENGINEER

| Mark | Date | Description |
|---|---|---|

Project Status

ISSUED FOR CONSTRUCTION

SEPTEMBER 21, 2016

Drawing Title

FLOOR 9 PART PLANS - PLUMBING

Scale: 1/8" = 1'-0"

Drawing Number

P10.3