DOOR SCHEDULE

		DOOR				FRAME				HARDW'E	REMARKS
DOOR NO.	LOCATION	SIZE	MATERIAL	TYPE	LABEL	TYPE	SIZE	DETAILS	MATERIAL	SET	(Note)
	LOWER LEVEL										
101	TD CLOSET	ETR	ETR	ETR	ETR	ETR	ETR	ETR	ETR	ETR	1
107	PRIVATE OFFICE	REUSE EXISTING DOOR		B	ETR	ETR	ETR	2/A0.02	ETR	ETR	3
109	PRIVATE OFFICE	REUSE EXISTING DOOR		B	ETR	ETR	ETR	2/A0.02	ETR	ETR	3
110	VESTIBULE	ETR	ETR	ETR	ETR	ETR	ETR	ETR	ETR	ETR	
110A	VESTIBULE	ETR	ETR	ETR	ETR	ETR	ETR	ETR	ETR	ETR	
110B	VESTIBULE	ETR	ETR	ETR	ETR	ETR	ETR	ETR	ETR	ETR	
700A	RECEPTION	REUSE DOOR EXISTNG DOOR@ EGRESS			ETR	ETR	ETR	ETR	ETR	ETR	
700B	RECEPTION	ETR	ETR	ETR	ETR	ETR	ETR	ETR	ETR	ETR	
701A	BREAK ROOM	3'-0"X 7'-0"	WD	A	-	1	4-7/8"	1/A0.02	HM	1	
701B	BREAK ROOM	3'-0"X 7'-0"	WD	A	-	1	4-7/8"	1/A0.02	HM	1	
702	CONFERENCE ROOM	3'-0"X 7'-0"	WD	B	-	1	4-7/8"	2/A0.02	HM	1	
703	CLOSET	ETR	ETR	ETR	ETR	ETR	ETR	ETR	ETR	ETR	
705	PRIVATE OFFICE	REUSE EXISTING DOOR		B	ETR	ETR	ETR	2/A0.02	ETR	ETR	3
706	PRIVATE OFFICE	REUSE EXISTING DOOR		B	ETR	ETR	ETR	2/A0.02	ETR	ETR	3
707	PRIVATE OFFICE	REUSE EXISTING DOOR		B	ETR	ETR	ETR	2/A0.02	ETR	ETR	3
708	PRIVATE OFFICE	REUSE EXISTING DOOR		B	ETR	ETR	ETR	2/A0.02	ETR	ETR	3
709	PRIVATE OFFICE	REUSE EXISTING DOOR		B	ETR	ETR	ETR	2/A0.02	ETR	ETR	3
711	CONFERENCE ROOM	ETR	ETR	ETR	ETR	ETR	ETR	ETR	ETR	ETR	
711A	CONFERENCE ROOM	ETR	ETR	ETR	ETR	ETR	ETR	ETR	ETR	ETR	
712	PRIVATE OFFICE	REUSE EXISTING DOOR		B	ETR	ETR	ETR	2/A0.02	ETR	ETR	3
713	PRIVATE OFFICE	REUSE EXISTING DOOR		B	ETR	ETR	ETR	2/A0.02	ETR	ETR	3
714	PRIVATE OFFICE	REUSE EXISTING DOOR		B	ETR	ETR	ETR	2/A0.02	ETR	ETR	3
715	PRIVATE OFFICE	REUSE EXISTING DOOR		B	ETR	ETR	ETR	2/A0.02	ETR	ETR	3

DOOR SCHEDULE GENERAL NOTES:
A. CLEAN ALL EXISTING DOORS AND EXISITNG DOOR HARWARE.
B. EXISTING DOORS TO REMAIN- REFINISH AS REQ'D TO PROVIDE COSISTENT CLEAN FINISH TO MATCH NEW DOORS

SCHEDULE REMARKS:
NOTE 1 - Undercut door 1"
NOTE 2 - Remove and Reinstall door with existing hardware
NOTE 3 - Existing door to receive vision lite kits

HARDWARE SETS:

HS-1	SINGLE WITH PASSAGE:
1-1/2 PR	HINGES
1	PASSAGE SET
1	STOP, FLOOR MOUNTED
1	SILENCER

FRAME TYPES
SCALE: 1/4" = 1'-0"

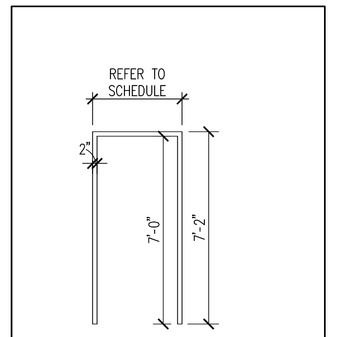

1 SINGLE HOLLOW METAL TO MATCH EXIST (NEW & ETR)

DOOR TYPES
SCALE: 1/4" = 1'-0"

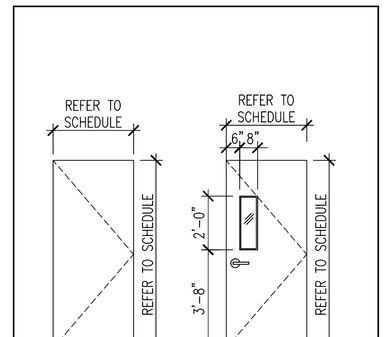

A FLUSH WOOD TO MATCH EXIST

B WOOD WITH VIEW LITE (NEW)

DOOR DETALS
SCALE: 1 1/2" = 1'-0"

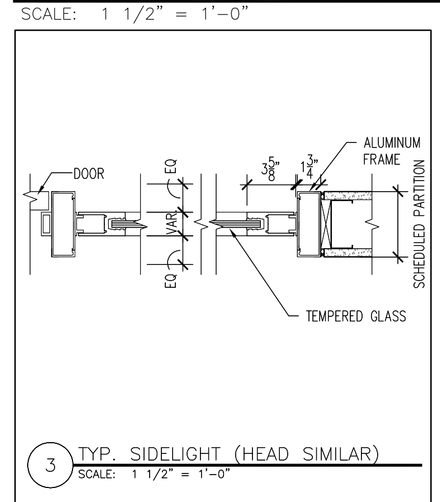

3 TYP. SIDELIGHT (HEAD SIMILAR)
SCALE: 1 1/2" = 1'-0"

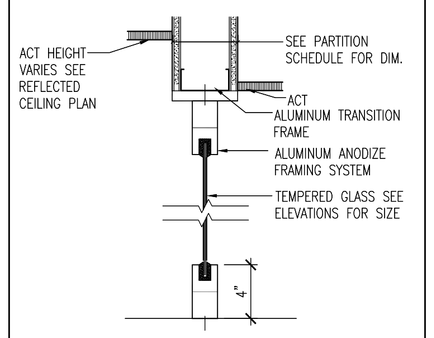

2 TYPICAL ALUMINUM GLAZING FRAME
SCALE: 1 1/2" = 1'-0"

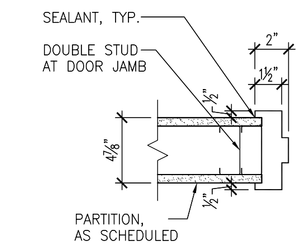

1 HOLLOW METAL DOOR FRAME, TYP.
SCALE: 1 1/2" = 1'-0"

PARTITION TYPES
SCALE: 1" = 1'-0"

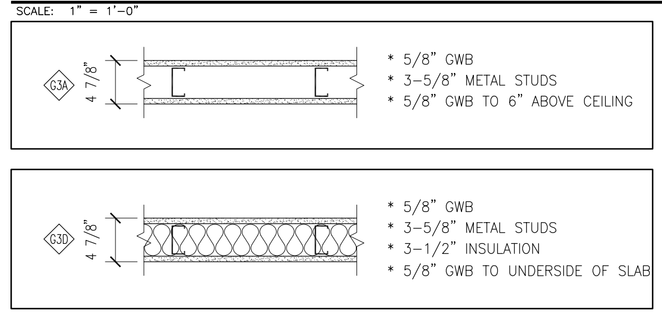

PARTITION NOTES

1. ALL PARTITIONS TO BE G3A, U.O.N.
2. ALL PLAN DIMENSIONS GIVEN ARE TO FACE OF FINISH.
3. PROVIDE METAL STUDS IN GAUGE THICKNESS AS REQUIRED TO SPAN FROM FLOOR TO UNDERSIDE OF DECK WITH 1/360 DEFLECTION. VERIFY ACTUAL HEIGHT IN FIELD.
4. ALL GYPSUM BOARD PARTITIONS WHETHER EXPOSED TO VIEW OR NOT SHALL HAVE CONTROL JOINTS.
5. COMPLETELY SURROUND RECESSED EQUIPMENT AND DEVICES IN RATED WALLS W/ GWB AS REQUIRED TO MAINTAIN RATING.
6. ALL PARTITIONS TO RECEIVE ACOUSTIC SEALANT AT TOP AND BOTTOM OF PARTITION.

ARCHITECTURAL ABBREVIATIONS

ø	DIAMETER	ENCL	ENCLOSURE			RM	ROOM
&	AND	EQ	EQUAL	LAV	LAVATORY	RO	ROUGH OPENING
		EQUIP	EQUIPMENT	LF	LINEAR FOOT		
ADJ	ADJACENT	ETR	EXISTING TO REMAIN	LRG	LARGE	SOL	SLICE OF LIFE
AFF	ABOVE FINISH FLOOR	EXH	EXHAUST	LTG	LIGHTING	SCHED	SCHEDULE
AHU	AIR HANDLING UNIT	EXIST	EXISTING			SF	SQUARE FOOT
ALT	ALTERNATE	EXT	EXTERIOR	MAX	MAXIMUM	SHWR	SHOWER
ALUM	ALUMINUM			MECH	MECHANICAL	SIM	SIMILAR
APPROX	APPROXIMATE	F.O.	FACE OF	MED	MEDIUM	SPEC(S)	SPECIFICATION(S)
ARCH	ARCHITECT(URE)	FA	FIRE ALARM	MFR	MANUFACTURER	SQ	SQUARE
ASTM	AMERICAN SOCIETY FOR TESTING AND MATERIALS	FBO	FURNISHED BY OTHERS/OWNER	MTL	METAL	SS	STAINLESS STEEL
		FD	FLOOR DRAIN	MIN	MINIMUM	STC	SOUND TRANSMISSION CLASS
B.O.	BOTTOM OF	FE	FIRE EXTINGUISHER	MISC	MISCELLANEOUS	STD	STANDARD
BLDG	BUILDING	FEC	FIRE EXTINGUISHER CABINET	MO	MASONRY OPENING	STL	STEEL
BOT	BOTTOM	FIN	FINISH(ED)	MTD	MOUNTED	STOR	STORAGE
BRK	BRICK	FIXT	FIXTURE			STRUCT	STRUCTURAL
		FLR	FLOOR	NIC	NOT IN CONTRACT	SYMB	SYMBOL
CJ	CONTROL JOINT	FLUOR	FLUORESCENT	NOM	NOMINAL		
℄	CENTER LINE	FURN	FURNITURE	NTS	NOT TO SCALE	T&G	TONGUE AND GROOVE
CLG	CEILING					T.O.	TOP OF
CLOS	CLOSET	GA	GAUGE	OA	OVERALL	TEL	TELEPHONE
CLR	CLEAR	GALV	GALVANIZED	OC	ON CENTER	THK	THICK
CMU	CONCRETE MASONRY UNIT	GC	GENERAL CONTRACTOR	OD	OUTSIDE DIAMETER	TOD	TOP OF DECK
COL	COLUMN	GWB	GYPSUM WALL BOARD	OFCI	OWNER FURNISHED, CONTRACTOR INSTALLED	TOM	TOP OF MASONRY
COMM	COMMUNICATIONS			OH	OVERHEAD	TOS	TOP OF STEEL
CONC	CONCRETE	HDWD	HARDWOOD	OPP	OPPOSITE	TPTN	TOILET PARTITION
CONF	CONFERENCE	HDWR	HARDWARE			TYP	TYPICAL
CONST	CONSTRUCTION	HM	HOLLOW METAL	PBO	PROVIDED BY OWNER		
CONT	CONTINUOUS	HORIZ	HORIZONTAL	PERF	PERFORATED	UL	UNDERWRITERS LABORATORY
CORR	CORRIDOR	HR	HOUR	PLBG	PLUMBING	UOD	UNDERSIDE OF DECK
		HT	HEIGHT	PNL	PANEL	UON	UNLESS OTHERWISE NOTED
DEMO	DEMOLITION			PR	PAIR		
DIAM	DIAMETER	HVAC	HEATING, VENTILATING, & AIR CONDITIONING	PS	PROJECTION SCREEN	VERT	VERTICAL
DIM	DIMENSION			PSF	POUNDS PER SQUARE FOOT	VIF	VERIFY IN FIELD
DN	DOWN	INCL	INCLUDE(D), INCLUDING	PSI	POUNDS PER SQUARE INCH		
DWG	DRAWING	INFO	INFORMATION	PTD	PAINTED	W/	WITH
		INSUL	INSULATION, INSULATE(D)			W/O	WITHOUT
EA	EACH	INT	INTERIOR			WD	WOOD
EXP JT	EXPANSION JOINT			R	RADIUS	WP	WORKING POINT
EL	ELEVATION	JAN	JANITOR	RD	ROOF DRAIN		
ELEC	ELECTRIC(AL)	JT	JOINT	REINF	REINFORCE(D), REINFORCING		
ELEV	ELEVATOR			REQD	REQUIRED		
EMER	EMERGENCY	KIT	KITCHEN	REV	REVISION		

SMMA
SYMMES MAINI & MCKEE ASSOCIATES

1000 Massachusetts Avenue
Cambridge, Massachusetts 02138
617.547.5400 Fax 617.354.5758

OWNER REVIEW

NAME DATE

NO.	DATE	DESCRIPTION
1	2/5/2010	PERMIT SET

ISSUE LOG
△ = CLOUDED CHANGE

TD BANK

TENANT RENOVATION

1 PORTLAND SQUARE
PORTLAND, ME 04112

ABBREVIATIONS, SYMBOLS, LEGENDS, WALL/DOOR TYPES

SCALE	NTS
DRAWN BY	AAB
CHECKED BY	
PROJ. ARCH. / ENGR.	AAB
PROJ. MGR.	SKD
JOB NO.	09063/ 09063.01

© SYMMES, MAINI & MCKEE ASSOCIATES, INC. 2010

A0.01