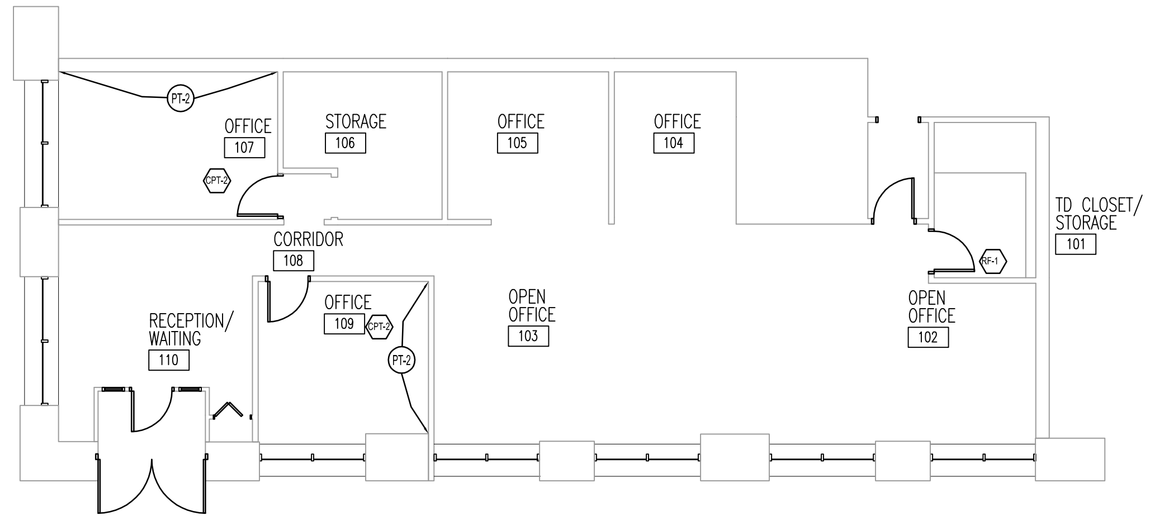

GENERAL FINISH NOTES

1. ALL FLOORING TO BE CPT-X, UON.
2. PROVIDE 4" RUBBER BASE THROUGHOUT, UON.
3. ALL NEW AND EXISTING WALLS TO BE PT-X, INCLUDING RESTROOMS, UON.
4. ALL FLOORING TRANSITIONS AT DOOR OPENING TO OCCUR UNDERNEATH DOOR, UON.
5. FLOOR FINISHES AND WALL BASE TO CONTINUE UNDER COUNTERTOPS, ANY MILLWORK OPENINGS, AND KITCHEN SINK CABINETS.
7. ALL NEW DOORS TO MATCH EXISTING, SEE SPECIFICATION.
8. ALL DOOR FRAMES TO BE PAINTED PT-X U.O.N.
9. ALL GWB CEILINGS TO BE PAINTED PT-X U.O.N.
10. PAINT/REFINISH ALL EXISTING BASE HEATERS.
11. ALL RUBBER BASE TO BE RB-X, U.O.N.

FINISH MATERIAL KEY AND LEGEND

CEILING

ACP-1 TO MATCH EXISTING CEILING PANEL

GWBS GYPSUM WALLBOARD SOFFIT

FLOORING

CPT-1 CARPET- PATCRAFT: STUDIO #Z6475; COLOR: #00330 PLAYING THE FIELD. QUARTER TURN INSTALLATION.

CPT-2 CARPET- PATCRAFT: STUDIO #Z6475; COLOR: #00107 CONCRETE MIX

CPT-3 CARPET- PATCRAFT: LINEA #00146; COLOR: #46315 ALOE

CPT-4 CARPET- PATCRAFT: LINEA #00146; COLOR: #46420 NORDIC

CPT-5 CARPET- PATCRAFT: LINEA #00146; COLOR: #46919 PURPLE HEART

RF-1 RESILIENT FLOOR - FORBO: MARMOLEUM DUAL; COLOR: #621 DOVE GREY

T-1 TRANSITION STRIP -JOHNSONITE ADAPTOR #CTA-XX-A; COLOR: #168 THUNDER

WOM-1 WALK OFF MAT - MATS INC.: SOFT GRID, BLACK (ALUM. J-FRAME BETWEEN WOM-1 AND WOM-2)

WOM-2 WALK OFF MAT - TANDUS: ABRASIVE ACTION #02578 W/POWERBOND BACKING; COLOR: #19103 WINTER GREY

BASE

RB-1 RUBBER BASE - JOHNSONITE 4"; COLOR: #168 THUNDER

WALLS

PT-1 PAINT - SHERWIN WILLIAMS: SW 7006 EXTRA WHITE (EGGSHELL)

PT-2 PAINT - SHERWIN WILLIAMS: SW 6415 HEARTS OF PALM (EGGSHELL)

PT-3 PAINT- SHERWIN WILLIAMS: SW 6379 JERSEY CREAM (EGGSHELL)

PT-4 PAINT- SHERWIN WILLIAMS: SW 6556 OBI LILAC (EGGSHELL)

PT-5 PAINT- SHERWIN WILLIAMS: SW 6674 JONQUIL (EGGSHELL)

PT-6 PAINT- SHERWIN WILLIAMS: SW 6654 SURPRISE AMBER (EGGSHELL)

PT-7 PAINT- SHERWIN WILLIAMS: SW 7674 PEPPERCORN (SEMI-GLOSS)

PT-9 PAINT- SHERWIN WILLIAMS: 7006 EXTRA WHITE (FLAT)

WC-1 TD BANK STOCK: MAHARAM: MILESTONE; COLOR: CUSTOM TD GREEN

WC-3 TD BANK STOCK: BOLTA, COLOR: BLACK ICE, EMATI

WC-4 TD BANK STOCK: BOLTA, COLOR: CHALK, EMATI

MILLWORK

PL-1 PLASTIC LAMINATE - NEVAMAR: STUDIO WHITE MATRIX #MR7001T (VERTICAL SURFACES AT COPY ROOM)

PL-2 PLASTIC LAMINATE - NEVAMAR: WROUGHT IRON #S6054T (HORIZONTAL SURFACES AT COPY ROOM)

PL-3 PLASTIC LAMINATE - NEVAMAR: ROYAL ALLUSION #ALV004T (HORIZONTAL SURFACES AT LOUNGE MILLWORK)

PL-6 PLASTIC LAMINATE - PIONITE: BLACK ASHWOOD #SE-101-Z (RECEPTION DESK)

PL-7 PLASTIC LAMINATE - PIONITE: BLACK CRYSTAL #SE-101-J

PL-8 PLASTIC LAMINATE - WILSONART: TAN ECHO #7941-38 (HORIZONTAL; FINE VELVET TEXTURE)

PL-9 PLASTIC LAMINATE - WILSONART: TAN ECHO #7941K-18 (VERTICAL; TEXTURED)

ML-1 PLASTIC LAMINATE - PANOLAM: #S431 WILLOW GREY (MILLWORK INTERIORS AT PL-1 & PL-2)

ML-2 PLASTIC LAMINATE - PANOLAM: #S405 BLACK (MILLWORK INTERIORS AT PL-6 & PL-7)

MISC.

FLM-1 DECORATIVE FILM- 3M, SCOTHCAL ELECTROCUT: GRAPHIC FILM SERIES #7725; COLOR: #324 FROSTED CRYSTAL

RS-1 MECHOSHADES; SHEERWEAVE 4000 5% OPENESS; COLOR: GREYSTONE. CLUTCH: V16. VALANCE: 4" FASCIA COLOR: WHITE

ETR EXISTING TO REMAIN

SMMA
SYMMES MAINI & MCKEE ASSOCIATES

1000 Massachusetts Avenue
Cambridge, Massachusetts 02138
617.547.5400 Fax 617.354.5758

OWNER REVIEW

NAME DATE

NO.	DATE	DESCRIPTION
1	2/5/2010	PERMIT SET

ISSUE LOG

△ = CLOUDED CHANGE

TD BANK

TENANT RENOVATION

1 PORTLAND SQUARE
PORTLAND, ME 04112

LOWER LEVEL FINISH PLAN

SCALE	1/8"=1'-0"
DRAWN BY	AAB
CHECKED BY	
PROJ. ARCH. / ENGR.	AAB
PROJ. MGR.	SKD
JOB NO.	09063/ 09063.01

© SYMMES, MAINI & MCKEE ASSOCIATES, INC. 2010

A9.01