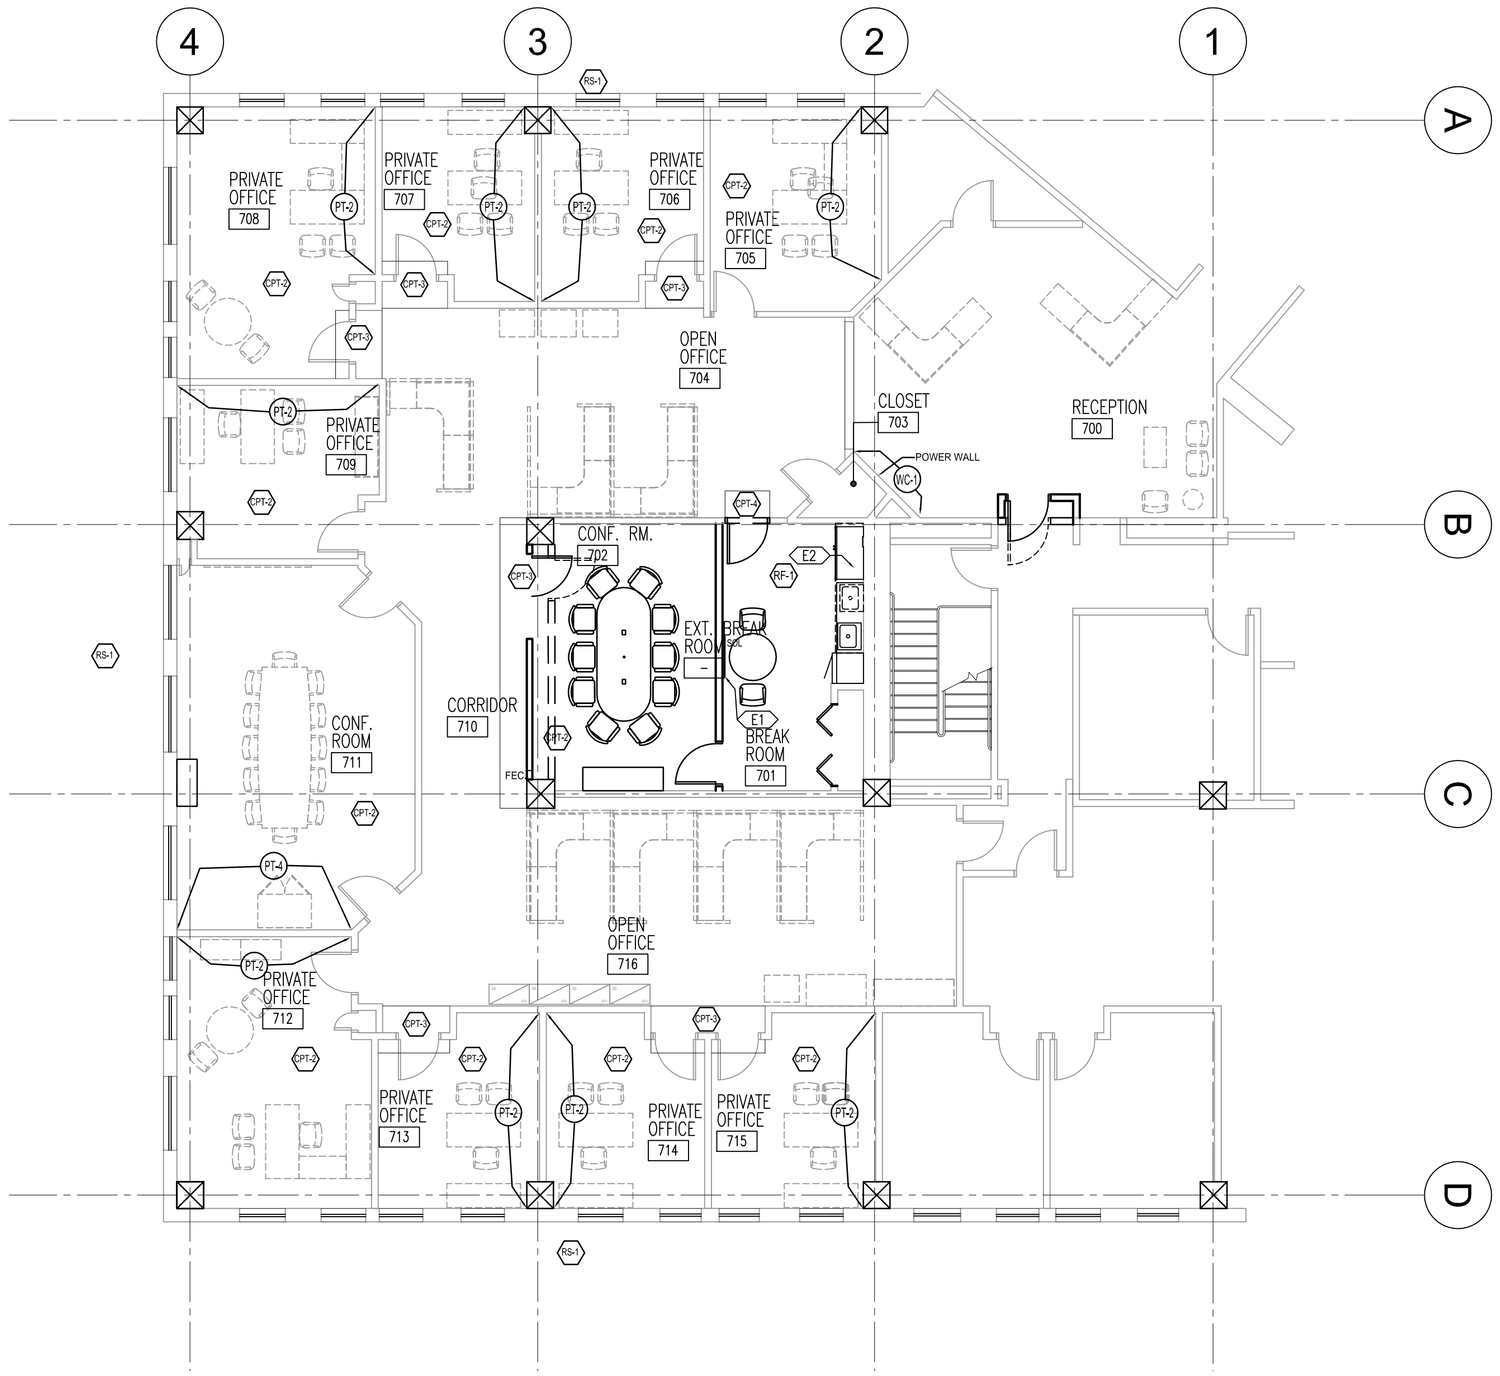

GENERAL FINISH NOTES

1. ALL FLOORING TO BE CPT-1, UON.
2. PROVIDE 4" RUBBER BASE THROUGHOUT, UON.
3. ALL NEW AND EXISTING WALLS TO BE PT-1, INCLUDING RESTROOMS, UON.
4. ALL FLOORING TRANSITIONS AT DOOR OPENING TO OCCUR UNDERNEATH DOOR, UON.
5. FLOOR FINISHES AND WALL BASE TO CONTINUE UNDER COUNTERTOPS, ANY MILLWORK OPENINGS, AND KITCHEN SINK CABINETS.
6. REFER TO ELEVATIONS ON A5.01 FOR ADDITIONAL FINISH INFORMATION.
7. ALL NEW DOORS TO MATCH EXISTING, SEE SPECIFICATION.
8. ALL ETR WALLCOVERING TO BE REPAIRED/READHERED. AS REQUIRED.
9. ALL GWB CEILINGS TO BE PAINTED PT-9 U.O.N.
10. PAINT/REFINISH ALL EXISTING BASE HEATERS.
11. ALL RUBBER BASE TO BE RB-1, U.O.N.
12. All WINDOW COVERINGS TO REMAIN TO BE CLEANED.

FINISH MATERIAL KEY AND LEGEND

CEILING

- ACP-1 TO MATCH EXISTING CEILING PANEL
- GWBS GYPSUM WALLBOARD SOFFIT

FLOORING

- CPT-1 CARPET- PATCRAFT: STUDIO #Z6475; COLOR: #00330 PLAYING THE FIELD. QUARTER TURN INSTALLATION.
- CPT-2 CARPET- PATCRAFT: STUDIO #Z6475; COLOR: #00107 CONCRETE MIX
- CPT-3 CARPET- PATCRAFT: LINEA #0146; COLOR: #46315 ALOE
- CPT-4 CARPET- PATCRAFT: LINEA #0146; COLOR: #46420 NORDIC
- CPT-5 CARPET- PATCRAFT: LINEA #0146; COLOR: #46919 PURPLE HEART
- RF-1 RESILIENT FLOOR - FORBO: MARMOLEUM DUAL; COLOR: #621 DOVE GREY
- T-1 TRANSITION STRIP -JOHNSONITE ADAPTOR #CTA-XX-A; COLOR: #168 THUNDER
- WOM-1 WALK OFF MAT - MATS INC.: SOFT GRID, BLACK (ALUM. J-FRAME BETWEEN WOM-1 AND WOM-2)
- WOM-2 WALK OFF MAT - TANDUS: ABRASIVE ACTION #02578 W/POWERBOND BACKING; COLOR: #19103 WINTER GREY

BASE

- RB-1 RUBBER BASE - JOHNSONITE 4"; COLOR: #168 THUNDER

WALLS

- PT-1 PAINT - SHERWIN WILLIAMS: SW 7006 EXTRA WHITE (EGGSHELL)
- PT-2 PAINT - SHERWIN WILLIAMS: SW 6415 HEARTS OF PALM (EGGSHELL)
- PT-3 PAINT- SHERWIN WILLIAMS: SW 6379 JERSEY CREAM (EGGSHELL)
- PT-4 PAINT- SHERWIN WILLIAMS: SW 6556 OBI LILAC (EGGSHELL)
- PT-5 PAINT- SHERWIN WILLIAMS: SW 6674 JONQUIL (EGGSHELL)
- PT-6 PAINT- SHERWIN WILLIAMS: SW 6654 SURPRISE AMBER (EGGSHELL)
- PT-7 PAINT- SHERWIN WILLIAMS: SW 7674 PEPPERCORN (SEMI-GLOSS)
- PT-9 PAINT- SHERWIN WILLIAMS: 7006 EXTRA WHITE (FLAT)
- WC-1 TD BANK STOCK: MAHARAM: MILESTONE; COLOR: CUSTOM TD GREEN
- WC-3 TD BANK STOCK: BOLTA, COLOR: BLACK ICE, EMATI
- WC-4 TD BANK STOCK: BOLTA, COLOR: CHALK, EMATI

MILLWORK

- PL-1 PLASTIC LAMINATE - NEVAMAR: STUDIO WHITE MATRIX #MR7001T (VERTICAL SURFACES AT COPY ROOM)
- PL-2 PLASTIC LAMINATE - NEVAMAR: WROUGHT IRON #S6054T (HORIZONTAL SURFACES AT COPY ROOM)
- PL-3 PLASTIC LAMINATE - NEVAMAR: ROYAL ALLUSION #ALV004T (HORIZONTAL SURFACES AT LOUNGE MILLWORK)
- PL-6 PLASTIC LAMINATE - PIONITE: BLACK ASHWOOD #SE-101-Z (RECEPTION DESK)
- PL-7 PLASTIC LAMINATE - PIONITE: BLACK CRYSTAL #SE-101-J
- PL-8 PLASTIC LAMINATE - WILSONART: TAN ECHO #7941-38 (HORIZONTAL; FINE VELVET TEXTURE)
- PL-9 PLASTIC LAMINATE - WILSONART: TAN ECHO #7941K-18 (VERTICAL; TEXTURED)
- ML-1 PLASTIC LAMINATE - PANOLAM: #5431 WILLOW GREY (MILLWORK INTERIORS AT PL-1 & PL-2)
- ML-2 PLASTIC LAMINATE - PANOLAM: #5405 BLACK (MILLWORK INTERIORS AT PL-6 & PL-7)

MISC.

- RS-1 MECHOSHADES: SHEERWEAVE 4000 5% OPENESS; COLOR: GREYSTONE. CLUTCH: V16. VALANCE: 4" FASCIA COLOR: WHITE
- ETR EXISTING TO REMAIN

SMMA
SYMMES MAINI & MCKEE ASSOCIATES

1000 Massachusetts Avenue
Cambridge, Massachusetts 02138
617.547.5400 Fax 617.354.5758

OWNER REVIEW

NAME DATE

NO.	DATE	DESCRIPTION
1	2/5/2010	PERMIT SET

ISSUE LOG

△ = CLOUDED CHANGE

TD BANK

TENANT RENOVATION

1 PORTLAND SQUARE
PORTLAND, ME 04112

7th FLOOR FINISH PLAN

SCALE	1/8"=1'-0"
DRAWN BY	AAB
CHECKED BY	
PROJ. ARCH. / ENGR.	AAB
PROJ. MGR.	SKD
JOB NO.	09063/ 09063.01

© SYMMES, MAINI & MCKEE ASSOCIATES, INC. 2010

A9.07