1 7TH FLOOR PLAN – DEMOLITION POWER & LIGHTING

SCALE: 1/8"=1'-0"

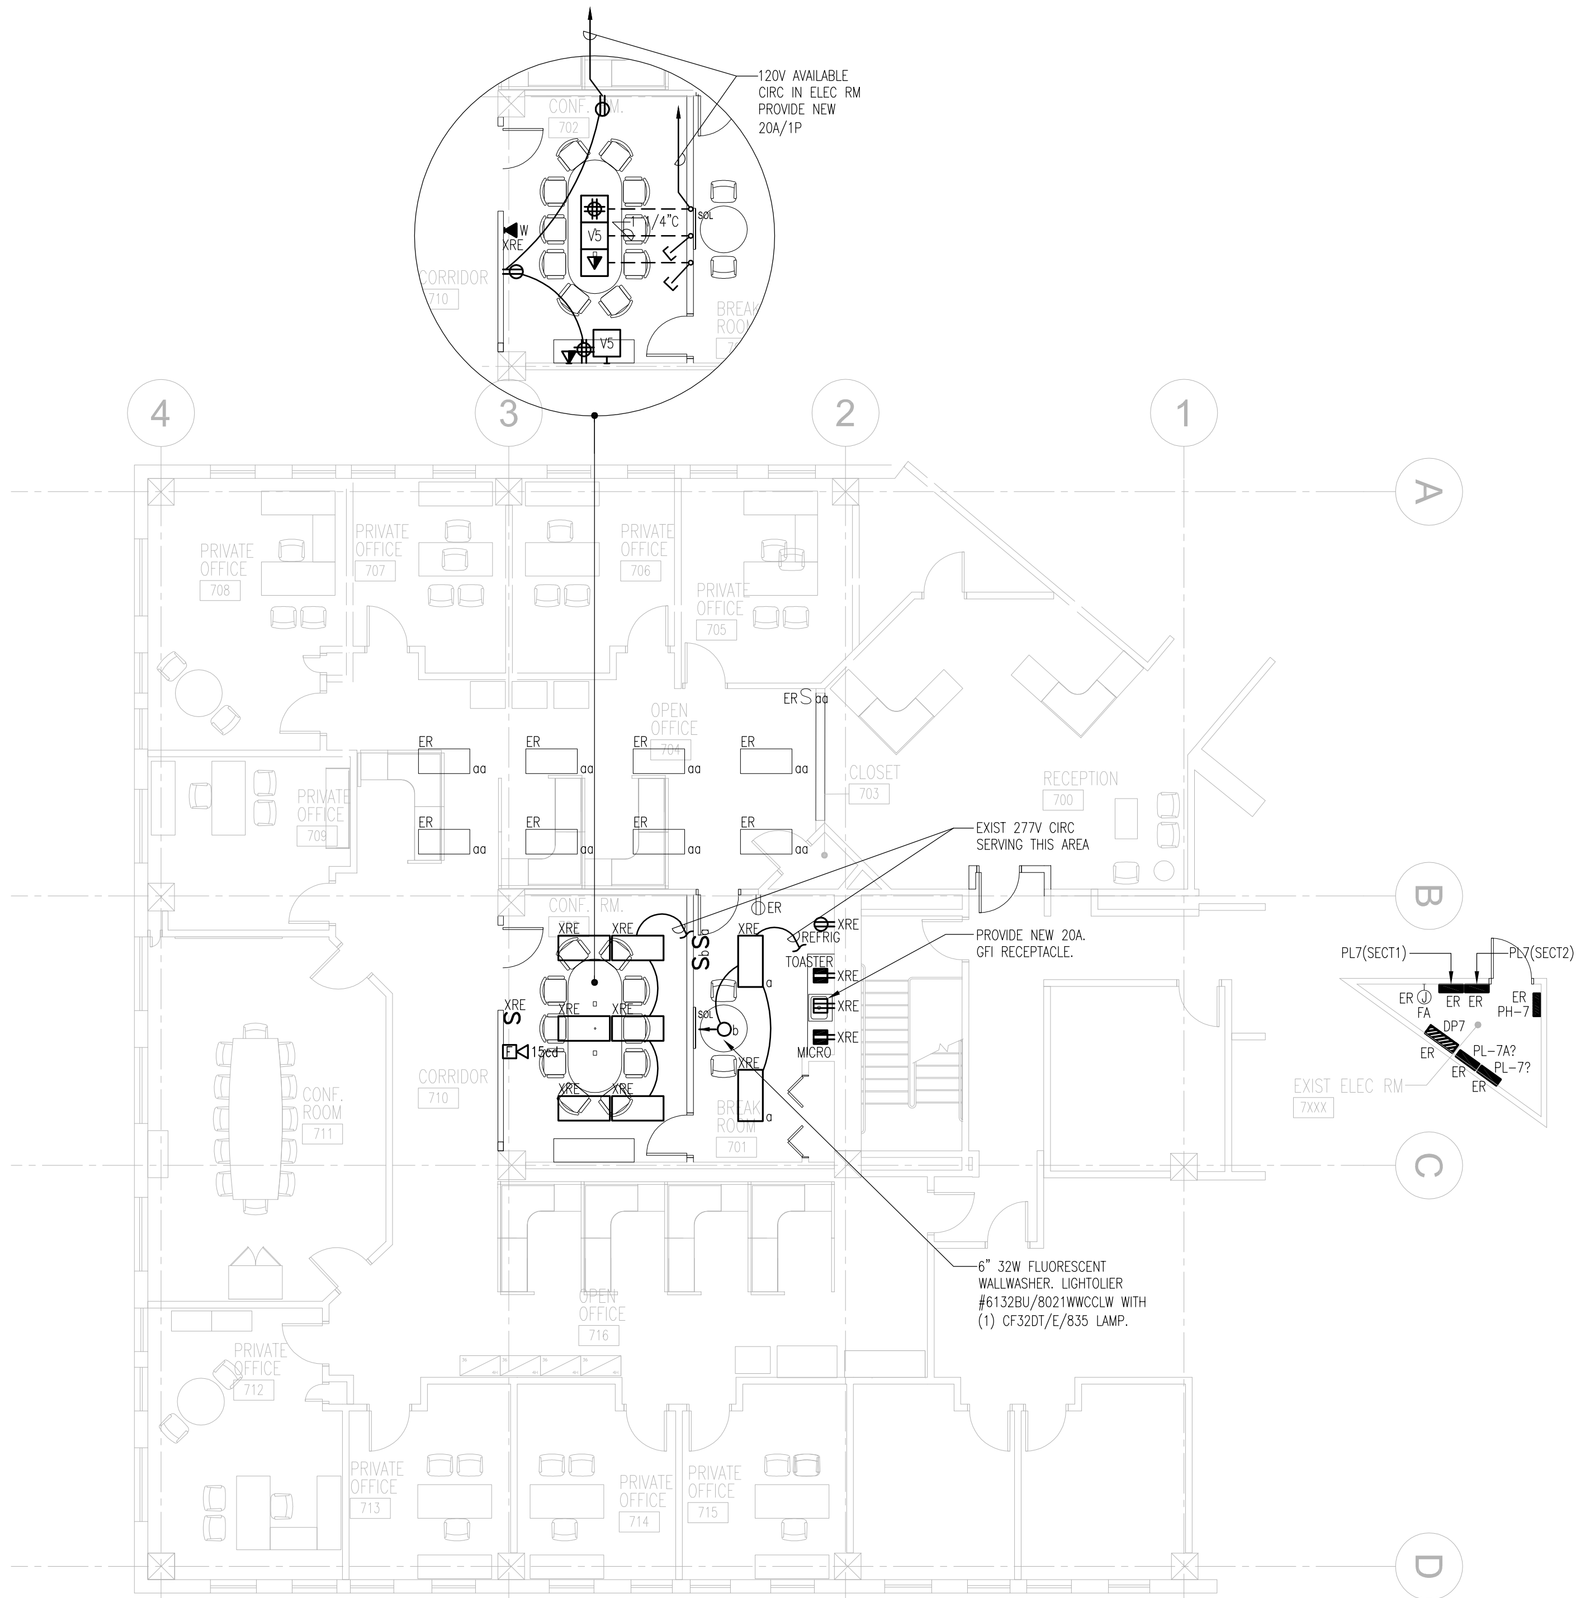

2 7TH FLOOR PLAN – POWER & LIGHTING

SCALE: 1/8"=1'-0"

SMMA
SYMMES MAINI & MCKEE ASSOCIATES

1000 Massachusetts Avenue
Cambridge, Massachusetts 02138
617.547.5400 Fax 617.354.5758

OWNER REVIEW

NAME	DATE

NO.	DATE	DESCRIPTION
1	2/5/2010	PERMIT SET

ISSUE LOG

△ = CLOUDED CHANGE

TD BANK

TENANT RENOVATION

1 PORTLAND SQUARE
PORTLAND, ME 04112

7TH FLOOR PLAN
DEMOLITION & NEW CONDITIONS
POWER & LIGHTING

SCALE	1/8" = 1'-0"
DRAWN BY	SFM
CHECKED BY	
PROJ. ARCH. / ENGR.	RG
PROJ. MGR.	SKD
JOB NO.	09063/ 09063.01

© SYMMES, MAINI & MCKEE ASSOCIATES, INC. 2010

E1.07

P:\2009\09063\CADD\ee\E301E107.dwg, 2/8/2010 2:10:58 PM