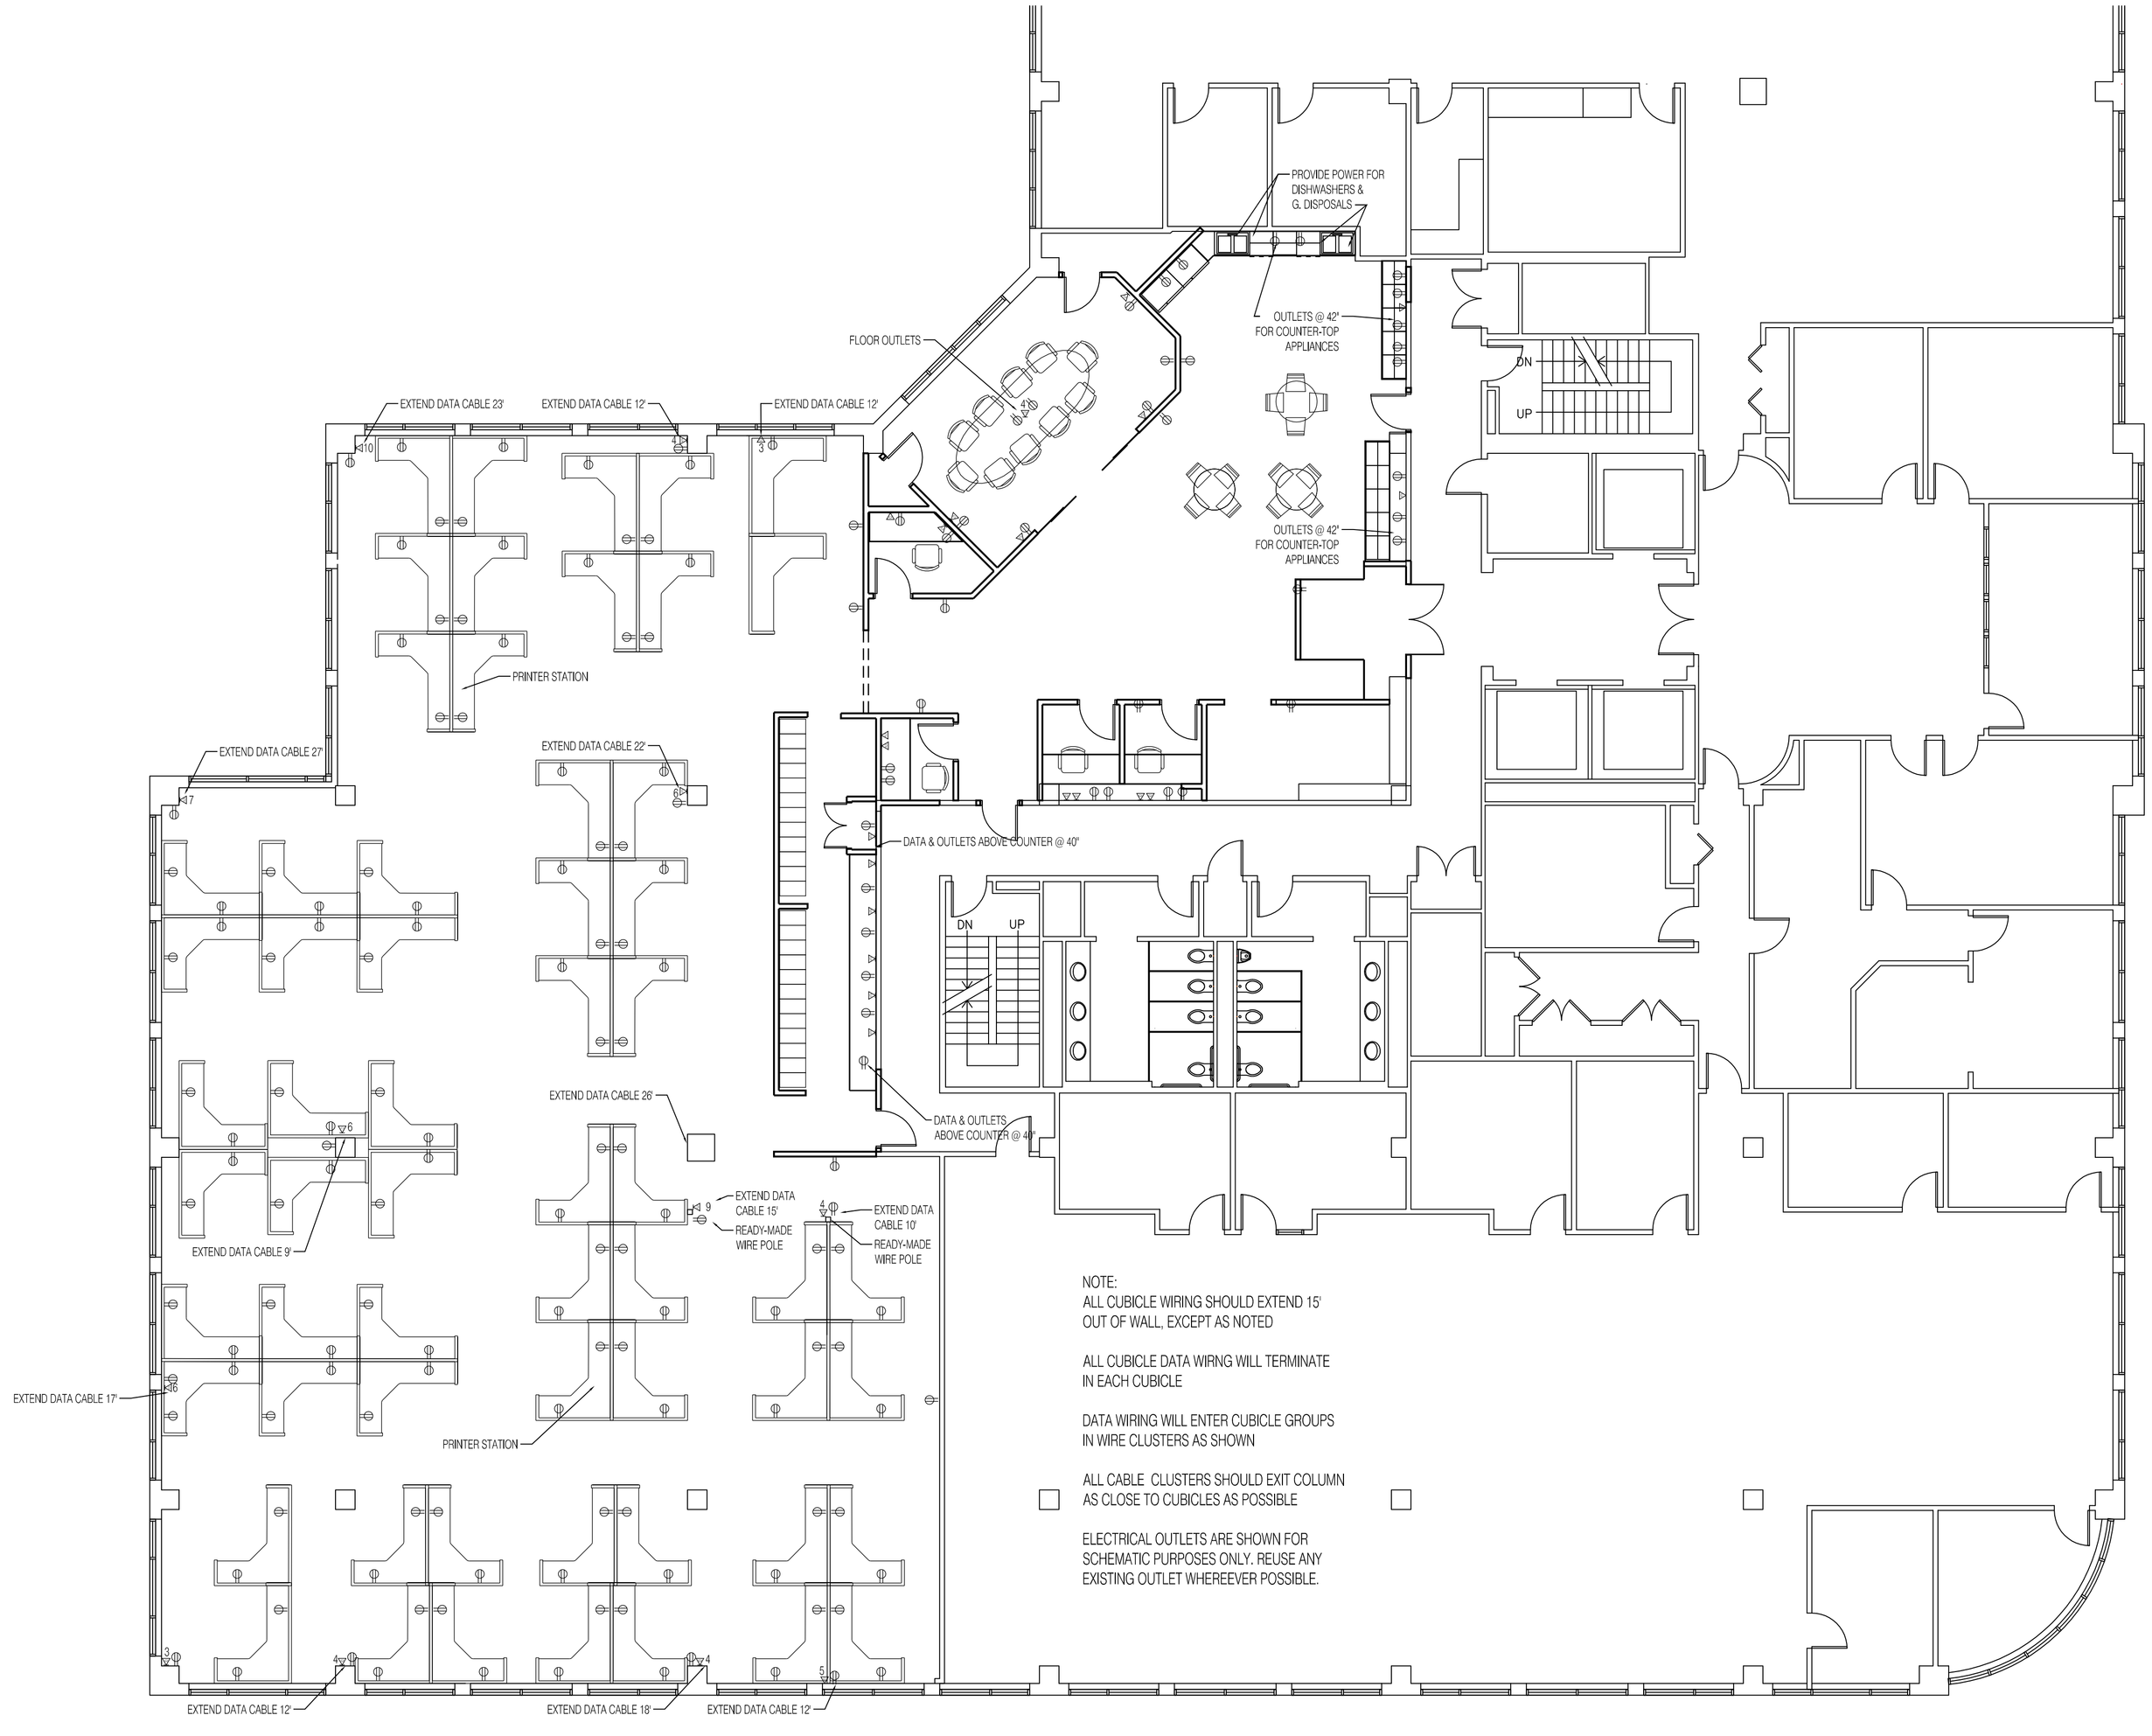

POWER AND DATA PLAN
1/8" = 1'-0"

REGISTERED ARCHITECT
JOSEPH P. HEINES
NO. 1442
STATE OF MAINE

PROSPECT DESIGN
58 FORE ST. PORTLAND, ME
www.prospectdesign.me
T: 207 - 749 - 7400

STONECOAST PHASE 3
2 PORTLAND SQUARE, PORTLAND, MAINE
MARC KEFFER, STONECOAST FUND SERVICES

CONSTRUCTION SET

SHEET TITLE
POWER AND DATA PLAN

REVISION

DRAWN BY: BB

DATE: February 27, 2014

A-1.4