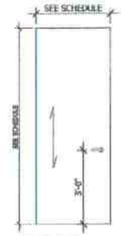

TYPE A - FLUSH
DOOR SLAB SIZE: 1¾" THICK SOLID CORE
VENEER / FINISH: PLAIN SLICED CHERRY - CONTACT NELSON FOR STAIN SAMPLE.
GLASS: NOT APPLICABLE

1 A6-1 DOOR TYPE 'A'
3/8" = 1'-0"

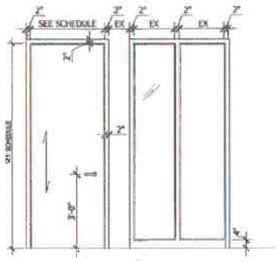

TYPE C: 7" CASED WOOD
VENEER / FINISH: PLAIN SLICED CHERRY - CONTACT NELSON FOR STAIN SAMPLE.
GLASS: CLEAR TEMPERED GLASS - THICKNESS: 3/8"
MATCH SUITE STANDARD SIDELIGHT LAYOUT. THIS ELEVATION FOR GENERAL REFERENCE ONLY

2 A6-1 DOOR TYPE 'B'
3/8" = 1'-0"

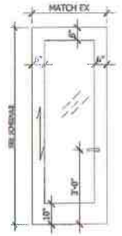

TYPE B - FLUSH W/ VISION KIT
DOOR SLAB SIZE: 1¾" THICK SOLID CORE
VENEER / FINISH: MATCH SUITE STANDARD.
GLASS: CLEAR TEMPERED GLASS - THICKNESS: 1/4"

3 A6-1 DOOR TYPE 'C'
3/8" = 1'-0"

DOOR SCHEDULE

ROOM NAME	NUM	DOOR SIZE WIDTH	DOOR SIZE HEIGHT	DOOR SIZE THK.	DOOR MATL	DOOR EL	DOOR GLAZING	FRAME MATL	FRAME EL	FIRE RATING/ LABEL	HARDWARE SET NO.	HARDWARE KEYSIDE RM NO.	NOTES
CONFERENCE RM	509	3'-0"	MATCH EX	1 3/4"	WOOD	2/A6-1	-	WD	5/A6-1	-	A	-	3
RECEPTIONIST	544	3'-0"	MATCH EX	1 3/4"	WOOD	3/A6-1	TEMPERED GLASS	WD	4/A6-1	-	B	CAGE 542	3
CAGE	542	3'-0"	MATCH EX	1 3/4"	WOOD	3/A6-1	TEMPERED GLASS	WD	4/A6-1	-	B	OFFICE 541	3
COPY ROOM	543A	3'-0"	MATCH EX	1 3/4"	WOOD	1/A6-1	-	WD	4/A6-1	-	B	BREAK ROOM	3
COPY ROOM	543B	3'-0"	MATCH EX	1 3/4"	WOOD	1/A6-1	-	WD	4/A6-1	-	A	-	3
OFFICE 543	543	3'-0"	MATCH EX	1 3/4"	WOOD	1/A6-1	-	WD	5/A6-1	-	A	CORRIDOR	2,3
TRAINING ROOM	524A	3'-0"	MATCH EX	1 3/4"	WOOD	1/A6-1	-	WD	6/A6-1	-	A	-	3
TRAINING ROOM	524B	3'-0"	MATCH EX	1 3/4"	WOOD	1/A6-1	-	WD	6/A6-1	-	A	-	3
OFFICE 526	526	3'-0"	MATCH EX	1 3/4"	WOOD	1/A6-1	-	WD	5/A6-1	-	A	CORRIDOR	2,3

DOOR & HARDWARE GENERAL NOTES:

- ALL DOORS TO MATCH EXISTING SUITE STANDARD DOORS AS CLOSE AS POSSIBLE. CONTACT ARCHITECT WITH ANY DISCREPANCIES.
- REUSE ALL SALVAGED DOORS, FRAMES, GLAZING, HARDWARE, COAT HOOKS, DOOR STOPS, ETC IF POSSIBLE. PROVIDE NEW TO MATCH EXISTING IF REQUIRED.
- ALL HARDWARE FIT OUTS SHALL HAVE LOCKS BY APPROVED PER LANDLORD. MATCH OR REUSE EXISTING HARDWARE
- LOCKING CORES TO BE BUILDING STANDARD. COORDINATE WITH BUILDING ENGINEER AND BUILDING LOCKSMITH.
- LOCKS TO BE KEYED TO THE BUILDING MASTER.
- ALL EGRESS DOORS TO OPERATE IN DIRECTION OF EGRESS AT ALL TIMES.

DOOR & HARDWARE KEYNOTES:

1. NOT USED.
2. COAT HOOK TO MATCH EXISTING SUITE STANDARD.
3. MATCH EXISTING HARDWARE, COAT HOOK, DOOR STOP, ETC. USE SALVAGED MATERIAL OR PROVIDE NEW TO MATCH EXISTING IF REQUIRED.

HARDWARE SPECIFICATIONS

A. - MATCH EXISTING HARDWARE. REUSE IF POSSIBLE FROM SALVAGED MATERIAL. PROVIDE NEW TO MATCH IF REQUIRED.

B. - COMMERCIAL ELECTRONIC MORTISE LOCK WITH KEYPAD. MATCH SUITE STANDARD LEVER COLOR, BRAND, ETC
- BUTTS (2 PAIR)
- FAIL SECURE ELECTRIC STRIKE 12/24 VOLT COMPATIBLE PREP FRAME FOR ELECTRIC STRIKE (BY G.C.)
- FLOOR MTD DOOR STRIKE
- CLOSER
- SILENCERS
- ELECTRIC STOP BY CC

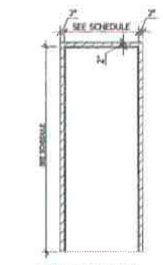

TYPE 1 : 3" CASED WOOD
VENEER / FINISH: MATCH EXISTING SUITE STANDARD STAIN.

4 A6-1 FRAME TYPE '1'
3/8" = 1'-0"

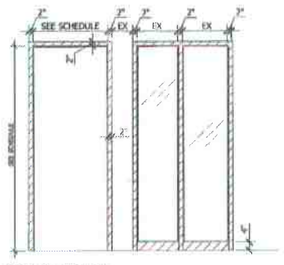

TYPE 2 : 2" CASED WOOD
VENEER / FINISH: MATCH EXISTING SUITE STANDARD STAIN
GLASS: CLEAR TEMPERED GLASS - THICKNESS: 1/8"
MATCH SUITE STANDARD SIDELIGHT LAYOUT, THIS ELEVATION FOR GENERAL REFERENCE ONLY

5 A6-1 FRAME TYPE '2'
3/8" = 1'-0"

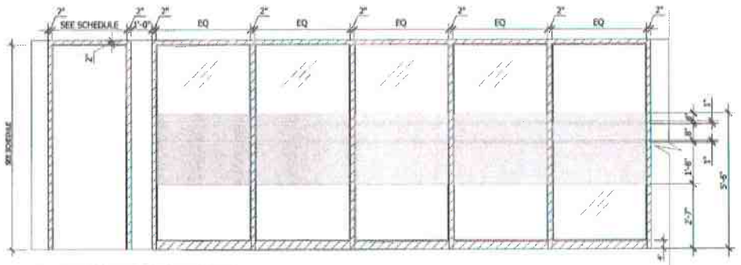

TYPE 3 - WOOD DOOR W/ SIDELITE IN WOOD FRAME
DOOR PANEL SIZE: 3'-0" W. x 1¾" THICK SOLID CORE. PATCH EXISTING.
VENEER / FINISH: MATCH EXISTING SUITE STANDARD STAIN
DOOR FRAME: MATCH EXISTING SUITE STANDARD
GLASS: 3/4" CLEAR TEMPERED SAFETY GLASS. (1) FASARA WINDOW FILM (1) GLASS AS SHOWN ABOVE

6 A6-1 FRAME TYPE '3'
3/8" = 1'-0"

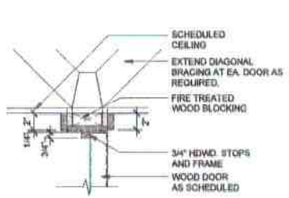

7 A6-1 DETAIL AT DOOR HEAD
SCALE: 1-1/2"=1'-0"

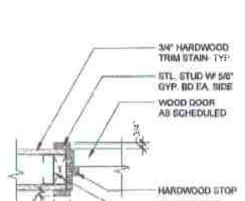

8 A6-1 DETAIL AT DOOR JAMB
SCALE: 1-1/2"=1'-0"

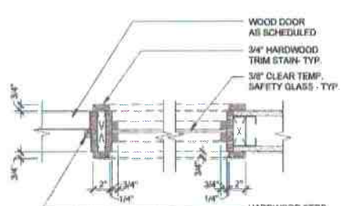

9 A6-1 DETAIL AT DOOR AND SIDELIGHT
SCALE: 1-1/2"=1'-0"

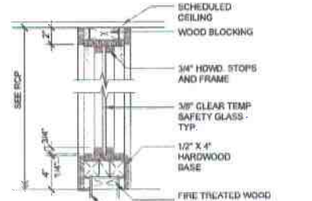

10 A6-1 DETAIL AT SIDELIGHT
SCALE: 1-1/2"=1'-0"

NELSON
Nelco Architecture, Inc.
a licensed affiliate
1201 Marquette Avenue South - Suite 200
Minneapolis, MN 55403
Phone: (612) 822-1211
Fax: (612) 822-1009

Consultant:

RBC WEALTH MANAGMENT
RBC PLAZA
60 S. 6TH STREET
MINNEAPOLIS, MN 55402

Client:

Description:	No:	By:	Date:
ISSUED FOR PERMIT			03/29/2016
ISSUED FOR BID			02/03/2016
ISSUED FOR LL REVIEW			01/20/2016

LICENSED ARCHITECT RICHARD D. SUTTON No. 3719 3/29/2016 STATE OF MAINE

Seal:

RBC PORTLAND OFFICE RENOVATION
RBC WEALTH MANAGEMENT
TWO PORTLAND SQUARE, 5TH FLOOR
PORTLAND, ME 04101

Project Title & Address:

DOOR SCHEDULE AND TYPICAL DETAILS

Sheet Title:

Proj. No:	16.01836.00
Drawn By:	DLF
Project Manager:	RDS
Prepared By:	DLF
Date:	
Reviewed By:	RDS
Date:	
Approved By:	RDS
Date:	

A6-1

ALL DIMENSIONS AND CONDITIONS MUST BE CHECKED AND VERIFIED ON SITE BY THE CONTRACTOR AND SUB-CONTRACTORS. THE PROJECT MANAGER SHALL BE NOTIFIED IN WRITING OF ANY DISCREPANCIES PRIOR TO PROCEEDING WITH THE WORK.
© NELSON 2016 ALL RIGHTS RESERVED

Plot Date: 3/29/2016 10:19:29 AM Filename: G:\Proj\Down Lang LaSalle America's\RBC\16.01836.00-RBC UHI - Portland, ME\F_Drawings\A_CAD\A_Drawings\A6-1.dwg User: Daisy Plot Device: DWG To PDF.pc3 PenTable: _NELSON-FULL-pns2009.ctb