IF THIS SHEET IS NOT 24 X 36 IT IS A REDUCED SCALE PRINT – SCALE ACCORDINGLY

1"=1" SCALE 0 1 2 3 | 3/4"=1" SCALE 0 1 2 4 | 1/2"=1" SCALE 0 1' 2' 3' 6' | 1/4"=1" SCALE 0 2 4 8 12 | 1/8"=1" SCALE 0 5 10 20 | 1/16"=1" SCALE 0 10 20 40

OVERHEAD METAL STRUCTURE:

- PERFORATED METAL:
  Ø125 GA. ALUM. W/ 1/4 RD, 3/8 STG BY McNICHOLS METALS (1-800-237-3820, WWW.MCNICHOLS.COM)
  4' x 8' SHEETS CUT AS SHOWN W/ INTERLOCKING LAP SEAM (MECH. FASTENED) AS DIRECTED BY ARCH.
- SUPPORT RODS:
  3/8" ALL-THREAD W/ UNI-STRUT ANCHORS TO EXISTING METAL DECK. HEIGHT OF PERFORATED METAL STRUCTURE TO BE ADJUSTED IN THE FIELD AS DIRECTED BY ARCH. BY THE USE OF NUTS AND LOCKING WASHERS ON THE ALL-THREAD RODS.
- SUPPORT CABLES (ON EXTERIOR):
  TYPE 316 STAINLESS STL. CABLE (1 x 19, 1/4" DIA.) MECH. FASTENED TO EXISTING BLDG. W/ 5/8" x 4" HILTI HVU EPOXIED BOLTS AND 3/8" SQ. STL. PLATE (2" x 2" W/ 3/8" WELDED STL. LOOP)
- LIGHTING:
  PROVIDE AND INSTALL LED ROPE LIGHTING ON TOP OF SUPPORT STRUCTURE AS DIRECTED BY ARCHITECT (MIN. 300' IN LENGTH). COLOR TO BE COOL WHITE.

EXISTING SUSPENDED CEILING:

- 2' x 2' SUSPENDED CEILING (TO REMAIN).
  PAINT TILES AND GRID (COLOR BY ARCH.)

NEW SUSPENDED CEILING:

- 2' x 2' SUSPENDED CEILING:
  RESTROOMS, PREP AREA, OFFICE: ARMSTRONG 'DUNE' (WHITE)

WINDOW TREATMENT:

- 3/16", 18 GA. ALUM. 'BRITE PEARL GREY' BY CASCADE COIL DRAPERY (800-999-2645)

LIGHTING FIXTURES:

- (A) TRANSLITE-SONOMA 'ATCHA' #ATC4-TG-SN-A150 (VERIFY HT. A.F.F.)
- (B) TRANSLITE-SONOMA 'CRYSTAL CUBE' #CRCI-NS-ST-RS-AL (FIELD VERIFY HT. A.F.F.)
- (C) TRANSLITE-SONOMA 'ROTOR' #RTR-BTC-ST-AL (FIELD VERIFY HT. A.F.F.)
- (D) EUREKA #DSNL4000-CHR-BFI-CLR (HT. @ 6'-0" A.F.F.)
- (E) CEILING MTD. RESTROOM LIGHT FIXTURE
- (F) DIRECTIONAL CAN LIGHT
- (G) 4" RECESSED CAN LIGHT
- (H) 2 x 2 FLORESCENT FIXTURE
- (J) MINI-SPOT LIGHT FIXTURE (AIM TOWARDS CEILING HUNG MTL. DRAPERY)

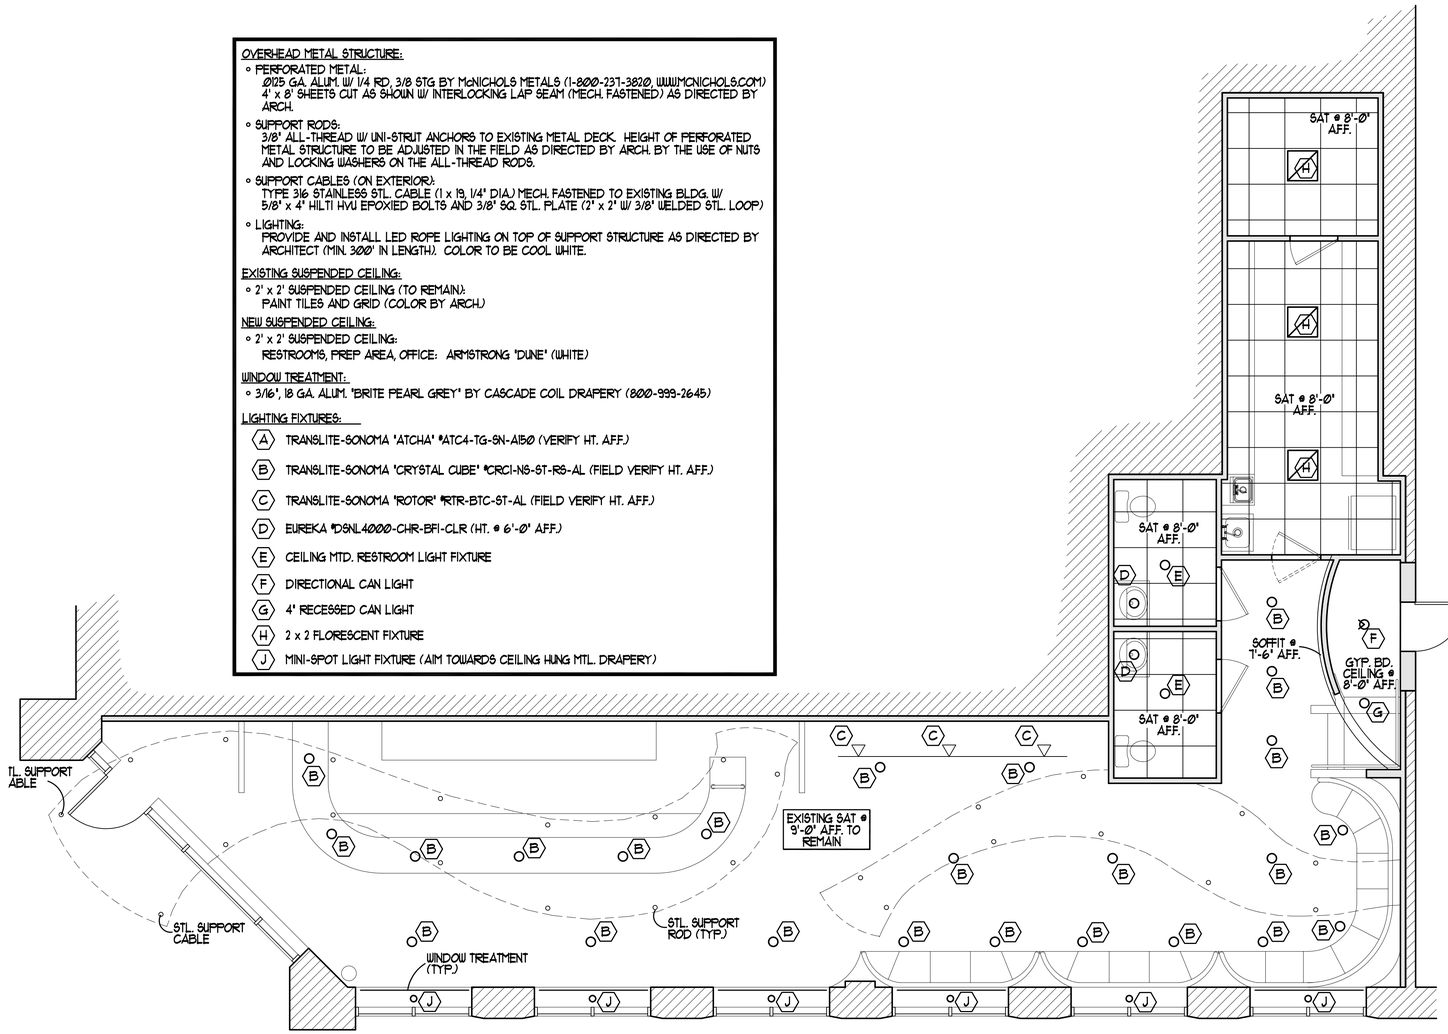

1 A2.0 REFLECTED CEILING PLAN

SCALE: 1/4" = 1'-0"

PORT ▫ CITY ARCHITECTURE

65 NEWBURY STREET
PORTLAND, ME 04101
207.761.9000
fax: 207.761.2010
info@portcityarch.com

REGISTERED ARCHITECT — ANDREW C. HYLAND #2037 — STATE OF MAINE

CONSULTANTS:

Electrical Systems of Maine
Mr. John Tarr, P.E.
1200 MINOT AVE.
P.O. BOX 1365
AUBURN, MAINE 04211
207-783-7126

Perkins Restaurant Equipment
Mr. Steve Zafirson
630 JOHN HANCOCK RD.
TAUNTON, MA 02780
207-632-3736

RSE Construction
Mr. R. Shane Estes
120 TARGETT ROAD
NEW GLOUCESTER, ME 04260
207-926-3881

Gingko Blue
2 Portland Square
Suite 104
Union Street
Portland, Maine
04101

REVISIONS

#	DATE	DESCRIPTION

Date Issued 12-11-2009
Project Number 09207
Drawing Scale AS DRAWN

SHEET NAME
REFELECTED CEILING PLAN

Drawn By mac
Checked By ach

A2.0

COPYRIGHT: Reuse or reproduction of the contents of this document is not permitted without written permission of PORT CITY ARCHITECTURE PA