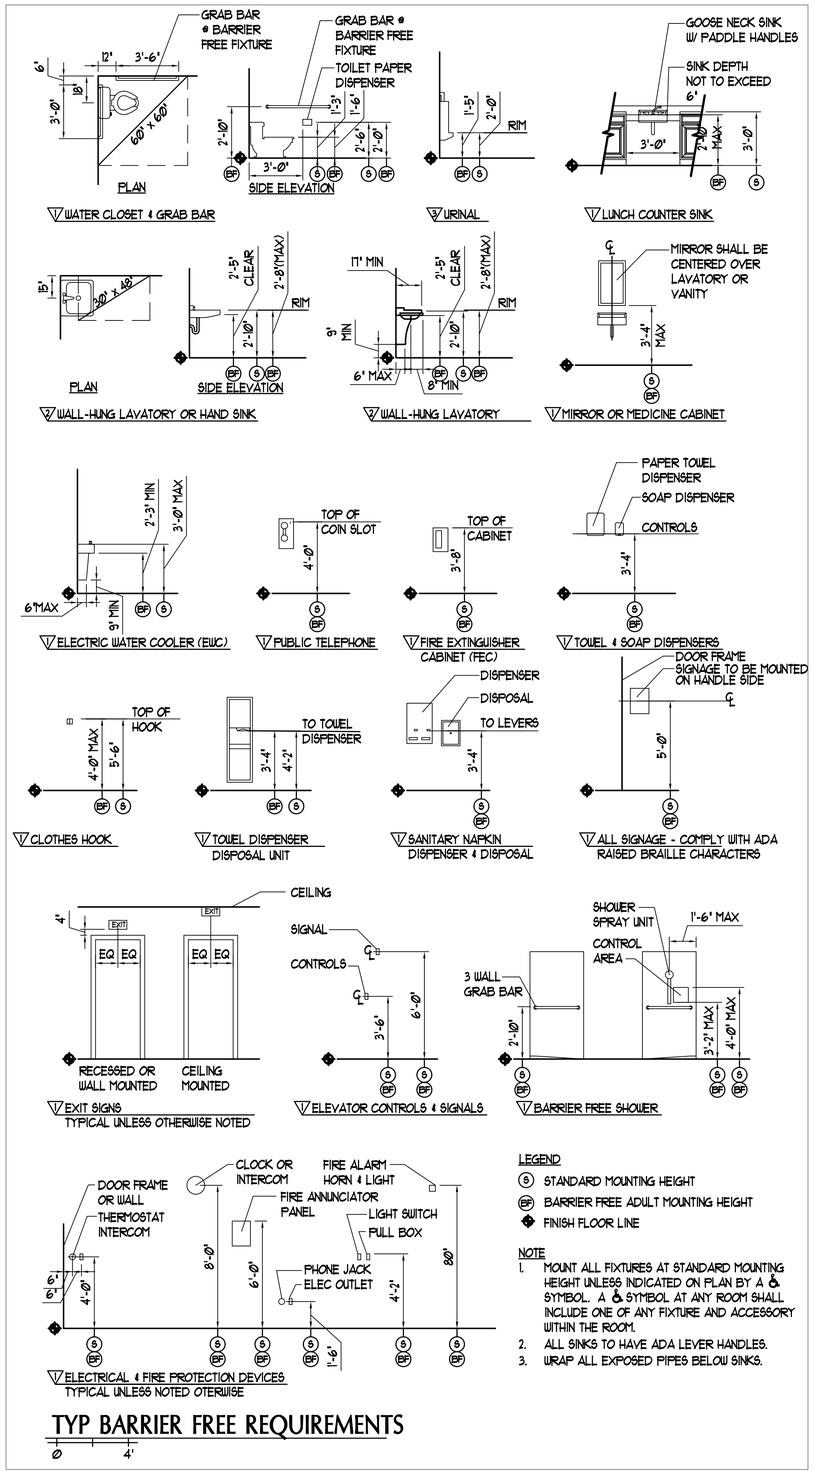

TYP BARRIER FREE REQUIREMENTS

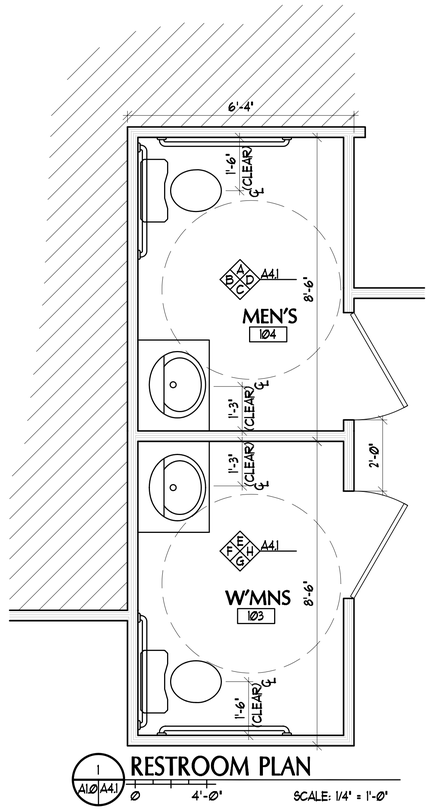

BATHROOM FIXTURES/ACCESORIES SCHEDULE

NUM	ITEM	MOUNTING HEIGHT	NOTES
A	3'-6" 1½" DIA GRAB BAR	¢ @ 2'-Ø" AFF	-
B	3'-Ø" 1½" DIA GRAB BAR	¢ @ 2'-Ø" AFF	-
C	TOILET PAPER DISPENSER	¢ @ 2Ø" AFF	-
D	MIRROR	BOTTOM @ 4Ø" AFF	RESTORATION HARDWARE 'KENT' OVAL PIVOT MIRROR (LARGE - POLISHED CHROME)
E	PENDANT LIGHT FIXTURE	BOTTOM @ 6'-Ø" AFF (FIELD VERIFY)	EUREKA #D3NL4ØØØ-CHR-BFI-CLR
F	TOILET		KOHLER
G	LAVATORY		KOHLER "TABLEAU" WALL-MTD. #K-14293 (WHITE) W/ POP-UP DRAIN #K-T11Ø2
H	FAUCET	3'-1" AFF.	KOHLER 'LAMINAR' WALL-MTD. #K-T14413-4 (LEVER HDL.) (CP - POLISHED CHROME)

NOTES:

- THE RESTROOMS SHOWN ON THIS SHEET ARE FOR THE CONVENIENCE OF PATRONS AND STAFF. THE REQUIRED ADA RESTROOMS FOR ALL TENANTS ON THIS FLOOR ARE LOCATED IN THE EXISTING LOBBY.
- WRAP THE LAVATORY PIPES AS REQUIRED FOR ADA COMPLIABILITY.

WALL FINISHES:

- 6 x 6 BULLNOSE TILE:
  ROYAL MOSA GLOBAL COLLECTION #XXXXXXXXX
- 6 x 12 FIELD TILE:
  ROYAL MOSA GLOBAL COLLECTION #XXXXXXXXX
- 6 x 12 ACCENT TILE:
  ROYAL MOSA WHITE COLLECTION #5854

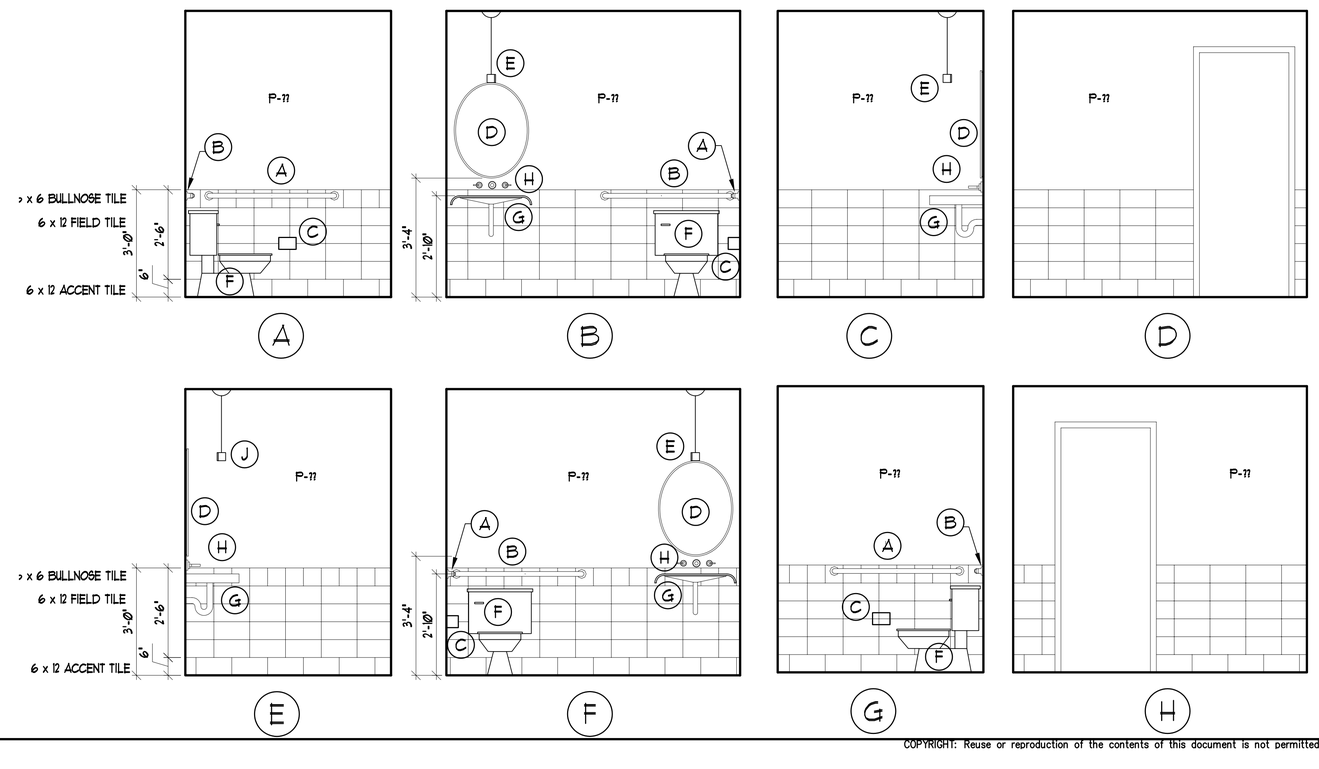

LEGEND

- (S) STANDARD MOUNTING HEIGHT
- (BF) BARRIER FREE ADULT MOUNTING HEIGHT
- FINISH FLOOR LINE

NOTE

1. MOUNT ALL FIXTURES AT STANDARD MOUNTING HEIGHT UNLESS INDICATED ON PLAN BY A ♿ SYMBOL. A ♿ SYMBOL AT ANY ROOM SHALL INCLUDE ONE OF ANY FIXTURE AND ACCESSORY WITHIN THE ROOM.
2. ALL SINKS TO HAVE ADA LEVER HANDLES.
3. WRAP ALL EXPOSED PIPES BELOW SINKS.

PORT ▫ CITY ARCHITECTURE
65 NEWBURY STREET
PORTLAND, ME 04101
207.761.9000
fax: 207.761.2010
info@portcityarch.com

REGISTERED ARCHITECT
ANDREW C. HYLAND #2037
STATE OF MAINE

CONSULTANTS:

Electrical Systems of Maine
Mr. John Tarr, P.E.
1200 MINOT AVE.
P.O. BOX 1365
AUBURN, MAINE Ø4211
207-783-1126

Perkins Restaurant Equipment
Mr. Steve Zafirson
630 JOHN HANCOCK RD.
TAUTON, MA Ø2780
207-632-3136

RSE Construction
Mr. R. Shane Estes
120 TARGETT ROAD
NEW GLOUCESTER, ME Ø4260
207-926-3881

Gingko Blue
2 Portland Square
Suite 104
Union Street
Portland, Maine
04101

REVISIONS

#	DATE	DESCRIPTION

Date Issued 12-11-2009
Project Number Ø92Ø1
Drawing Scale AS DRAWN

SHEET NAME
RESTROOM DETAILS

Drawn By mac
Checked By ach

A4.1

COPYRIGHT: Reuse or reproduction of the contents of this document is not permitted without written permission of PORT CITY ARCHITECTURE PA

IF THIS SHEET IS NOT 24 X 36 IT IS A REDUCED SCALE PRINT – SCALE ACCORDINGLY