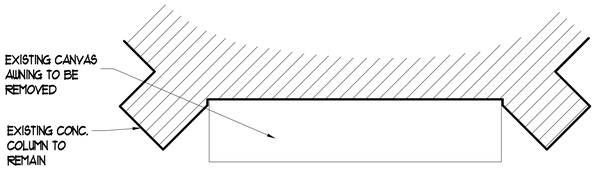

PLAN VIEW

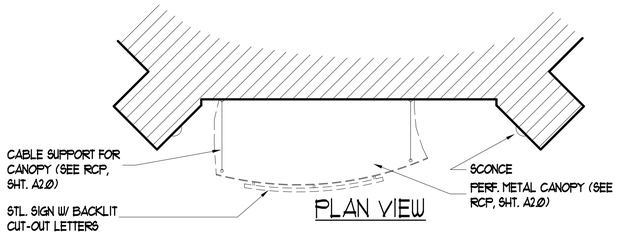

PLAN VIEW

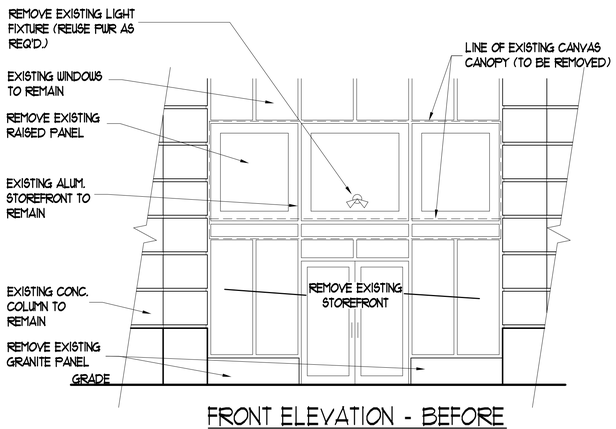

FRONT ELEVATION - BEFORE

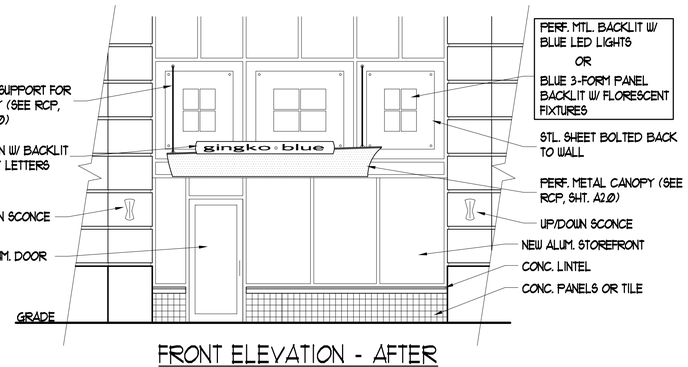

FRONT ELEVATION - AFTER

1 A5.1 | A5.1 **FRONT ELEVATION**

Ø 4'-Ø"

SCALE: 1/4" = 1'-Ø"

IF THIS SHEET IS NOT 24 X 36 IT IS A REDUCED SCALE PRINT – SCALE ACCORDINGLY

SCALE 1"=1' 3/4"=1' 1/2"=1' 1/4"=1' 1/8"=1' 1/16"=1'

PORT ▫ CITY ARCHITECTURE

65 NEWBURY STREET
PORTLAND, ME 04101
207.761.9000
fax: 207.761.2010
info@portcityarch.com

REGISTERED ARCHITECT ANDREW C. HYLAND #2037 STATE OF MAINE

CONSULTANTS:

Electrical Systems of Maine
Mr. John Tarr, P.E.
1200 MINOT AVE.
P.O. BOX 1365
AUBURN, MAINE Ø4211
207-783-7126

Perkins Restaurant Equipment
Mr. Steve Zafirson
630 JOHN HANCOCK RD.
TAUNTON, MA Ø2780
207-632-3736

RSE Construction
Mr. R. Shane Estes
120 TARGETT ROAD
NEW GLOUCESTER, ME Ø4260
207-926-3881

Gingko Blue
2 Portland Square
Suite 104
Union Street
Portland, Maine
04101

REVISIONS

#	DATE	DESCRIPTION

Date Issued 12-11-2009
Project Number 09207
Drawing Scale AS DRAWN

SHEET NAME
DETAILS

Drawn By mac
Checked By ach

A5.1

COPYRIGHT: Reuse or reproduction of the contents of this document is not permitted without written permission of PORT CITY ARCHITECTURE PA