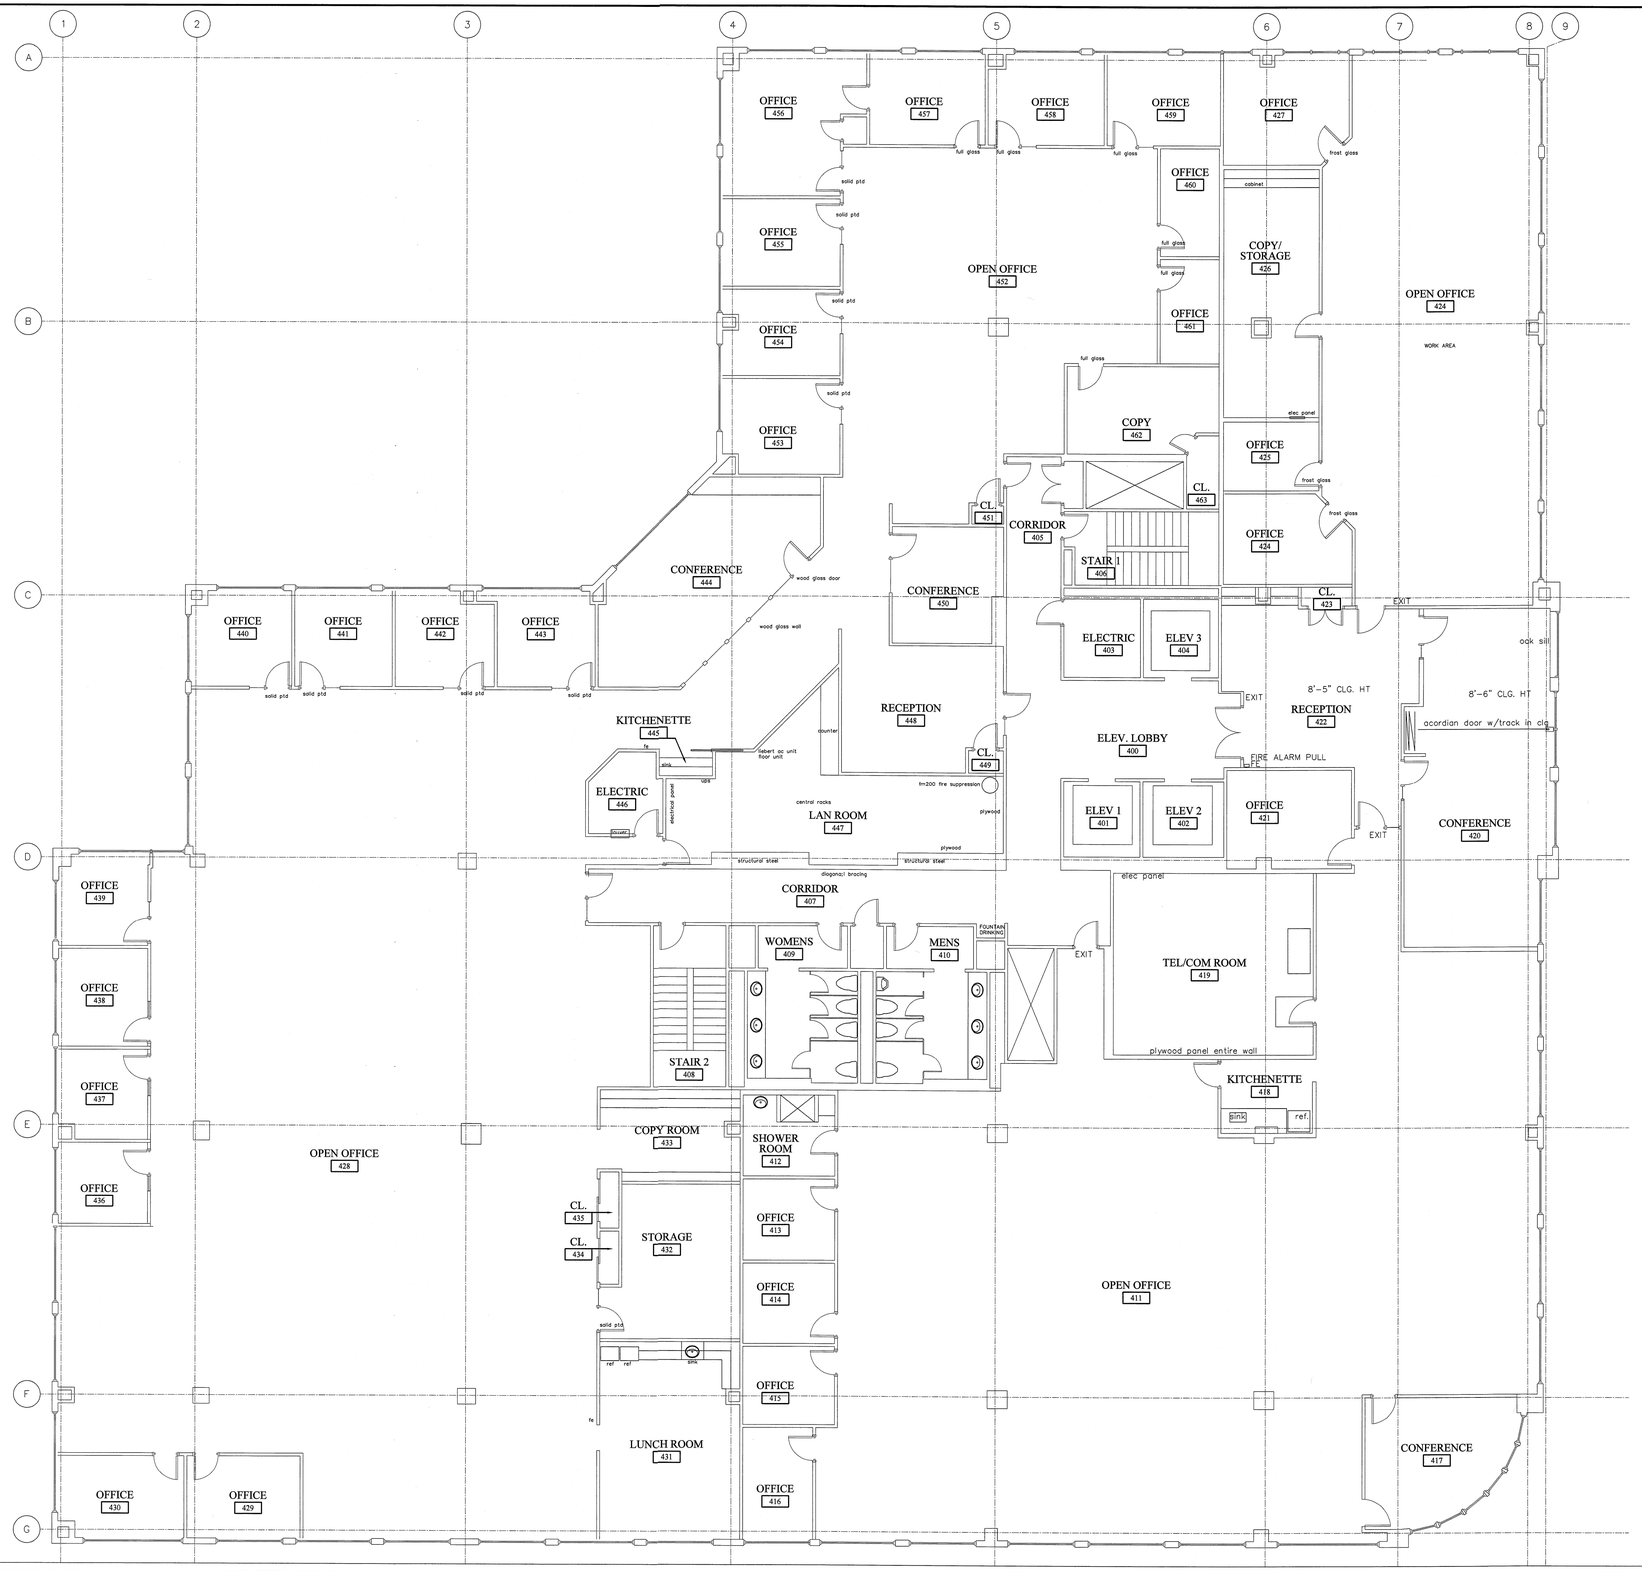


A1 FOURTH FLOOR EXISTING CONDITIONS PLAN

1/8"=1'-0"

PLAN NORTH

ISSUED FOR CONSTRUCTION

REGISTERED ARCHITECT STANLEY W. GAWRON No.1145 STATE OF MAINE


GAWRON TURGEON ARCHITECTS
29 Black Point Road
Scarborough, ME 04074
www.gawronturgeon.com
Tel. 207 . 883 . 6307
Fax. 207 . 883 . 0361


PRUDENTIAL

TWO PORTLAND SQUARE FOURTH FLOOR
PORTLAND, MAINE

REVISIONS

| # | DATE | DESCRIPTION |
|---|---|---|

| | |
|---|---|
| DATE: | 01-21-08 |
| PROJECT # | 110807 |
| DRAWN BY: | DLP |
| CHECKED BY: | MET/SWG |
| DRAWING SCALE | AS NOTED |

SHEET TITLE

EXISTING CONDITIONS FOURTH FLOOR PLAN

EX100


© COPYRIGHT 1985-2003
REPRODUCTION OR REUSE OF THIS DOCUMENT WITHOUT WRITTEN PERMISSION OF GAWRON ARCHITECTS IS PROHIBITED