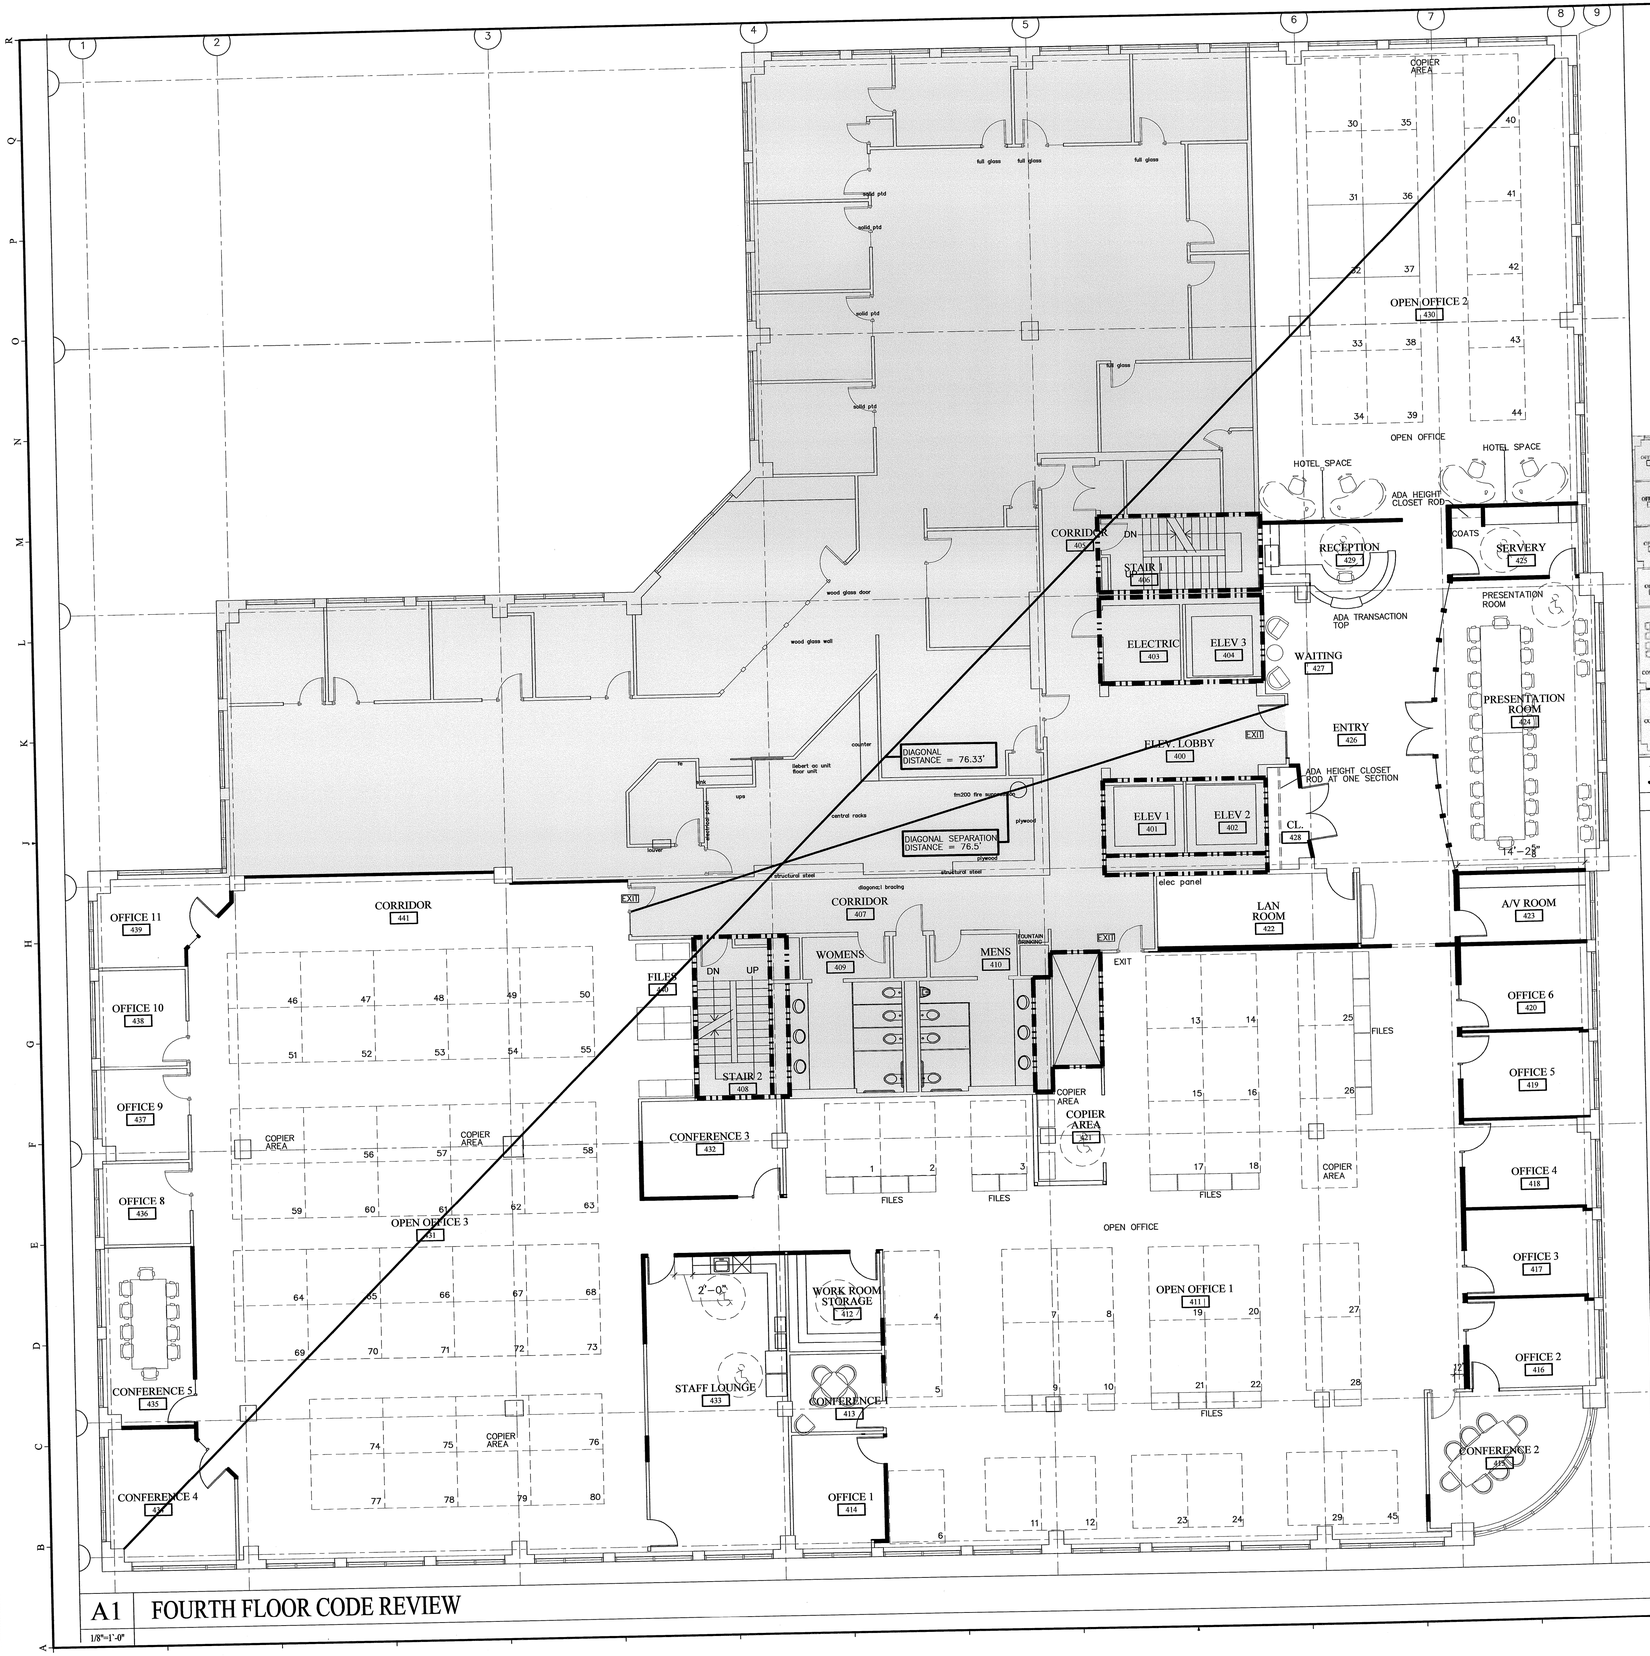

A1 FOURTH FLOOR CODE REVIEW

1/8"=1'-0"

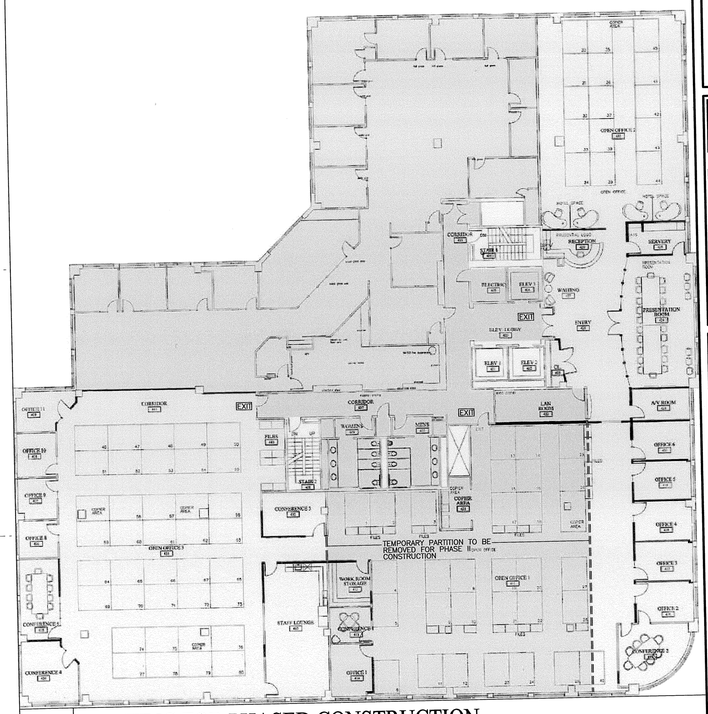

J15 EXITING FOR PHASED CONSTRUCTION

NTS

TEMPORARY PARTITION TO BE REMOVED FOR PHASE CONSTRUCTION

LEGEND :

- 2 HOUR RATED FIRE WALLS- AREA SEPERATION
- 1 HOUR RATED FIRE WALLS- EXIT CORRIDORS
- 1 HOUR RATED ROOM ENCLOSURE
- AREA ENCLOSED BY 1/2 HOUR SMOKE PARTITIONS
- SOLID WALLS INDICATED NEW CONSTRUCTION, TYPICAL
- EXISTING PARTITIONS TO REMAIN, TYPICAL
- EXISTING AREAS NOT UNDER CONSTRUCTION
- AREAS UNDER CONSTRUCTION

D15 LEGEND

NTS

PHASE I
PHASE II
PHASE III

SOLID WALLS REPRESENT NEW WALLS IN EXISTING FACILITY

EXISTING WALLS AND/OR AREAS TO REMAIN

EXISTING WALLS TO BE REMOVED

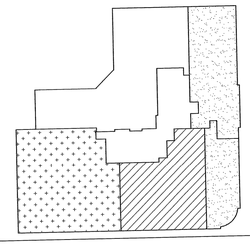

A15 KEY PLAN

NTS

PLAN NORTH

ISSUED FOR CONSTRUCTION

REGISTERED ARCHITECT STANLEY GAWRON 5847145 STATE OF MAINE

GAWRON TURGEON ARCHITECTS
29 Black Point Road
Scarborough, ME 04074
www.gawronturgeon.com
Tel. 207 . 883 . 6307
Fax. 207 . 883 . 0361

PRUDENTIAL

TWO PORTLAND SQUARE FOURTH FLOOR

PORTLAND, MAINE

REVISIONS

#	DATE	DESCRIPTION

DATE:	01-21-08
PROJECT #	110807
DRAWN BY:	DLP
CHECKED BY:	MET
DRAWING SCALE	AS NOTED

SHEET TITLE

CODE REVIEW DATA

G102

© COPYRIGHT 1985-2003
REPRODUCTION OR REUSE OF THIS DOCUMENT WITHOUT WRITTEN PERMISSION OF GAWRON ARCHITECTS IS PROHIBITED

I:\2007\11807\Predevel\1 - Architectural & Interior\Working Drawings\11807 G102 FLOOR CODE REVIEW.dwg, 01/21/2008 11:52:07 AM, dlp