DOOR SCHEDULE

DOOR SCHEDULE ABBREVIATIONS							
EHO	ELECTRO. HOLD OPENER	NO	NUMBER		WD	WOOD (SOLID)	
HM	HOLLOW METAL	ES	ELECTRIC STRIKE		WG	WIRE GLASS	
INS	INSULATED	TEMP	TEMPERED		S	STAIN	
MTL	METAL	THK	THICKNESS		PTD	PAINT	

DOORS								FRAMES					THRESHOLD			NO
NO	TYPE	SIZE	THK.	HDWR SET	FINISH	MAT.	REMARKS	TYPE	MAT.	DETAILS/A800 HEAD	DETAILS/A800 JAMB	REMARKS	RATING	MAT.	DETAILS/A804 SILL	DETAILS/A804 HEIGHT	
300	C	(2) 3'-0" x 7'-0"	1 3/4"	1	S	WD	CLOSER, PROVIDE ADA OPENER, ES, AUTO UNLOCK (CARD READER BY OWNER)	3	HM/WD	H2	J2	-	-	-	-	-	300
300A	C	(2) 3'-0" x 7'-0"	1 3/4"	1	S	WD	CLOSER, PROVIDE ADA OPENER, ES, AUTO UNLOCK (CARD READER BY OWNER)	3	HM/WD	H2	J2						300A
301		NOT USED	-	-	-	-	-	-	-	-	-	-	-	-	-	-	301
302		NOT USED	-	-	-	-	-	-	-	-	-	-	-	-	-	-	302
303		ETR	-	2	-	NEW PAINT	ALL EXISTING HARDWARE REMAINS	-	-	-	-	-	-	-	-	-	303
304		NOT USED	-	-	-	-	-	-	-	-	-	-	-	-	-	-	304
305		NOT USED	-	-	-	-	-	-	-	-	-	-	-	-	-	-	305
306		ETR	-	5	-	NEW PAINT	NEW DOOR HARDWARE,HINGES & KICKPLATE (1)		-	-	-	-	-	-	-	-	306
307	B	3'-0" X 7'-0"	1 3/4"	5	S	WD	-	3	HM/WD	H2	J2	-	-	-	-	-	307
307A	B	3'-0" X 7'-0"	1 3/4"	5	S	WD	-	3	HM/WD	H2	J2	-	-	-	-	-	307A
307B		HUFCOR DIVIDER	-	-	-	-	-	-	-	-	-	-	-	-	-	-	307B
308		ETR	-	5	-	NEW PAINT	NEW DOOR HARDWARE,HINGES & KICKPLATE	-	-	-	-	-	-	-	-	-	308
309		ETR	-	5	-	NEW PAINT	NEW DOOR HARDWARE,HINGES & KICKPLATE	-	-	-	-	-	-	-	-	-	309
310	B	3'-0" X 7'-0"	1 3/4"	5	S	WD	-	3	HM/WD	H2	J2	-	-	-	-	-	310
311	B	3'-0" X 7'-0"	1 3/4"	2	S	WD	-	3	HM/WD	H2	J2	-	-	-	-	-	311
312		NOT USED	-	-	-	-	-	-	-	-	-	-	-	-	-	-	312
313	A	3'-0" X 7'-0"	1 3/4"	2	PTD	WD	-	2	HM	H1	J1	-	-	-	-	-	313
314	A	3'-0" X 7'-0"	1 3/4"	2	PTD	WD	-	2	HM	H1	J1	-	-	-	-	-	314
315	A	3'-0" X 7'-0"	1 3/4"	2	PTD	WD	-	2	HM	H1	J1	-	-	-	-	-	315
316	A	3'-0" X 7'-0"	1 3/4"	2	PTD	WD	-	2	HM	H1	J1	-	-	-	-	-	316
317	A	3'-0" X 7'-0"	1 3/4"	2	PTD	WD	-	4	HM	H1	J1	-	–	-	-	-	317
318		NOT USED	-	-	-	-	-	-	-	-	-	-	-	-	-	-	318
319	A	3'-0" X 7'-0"	1 3/4"	2	PTD	WD	-	2	HM	H1	J1	-	-	-	-	-	319
320	A	(2) 3'-0" X 7'-0"	1 3/4"	3	PTD	WD	DOOR PULLS W/MAGNETIC HOLD AT TOP OF DOOR, KICKPLATE (1) PER DOOR	1	HM	H1	J1	-	-	-	-	-	320
321		ETR	-	2	-	NEW PAINT	NEW DOOR HARDWARE,HINGES & KICKPLATE (1)		-	-	-	-	-	-	-	-	321
322	A	3'-0" X 7'-0"	1 3/4"	2	PTD	WD	-	2	HM	H1	J1	-	-	-	-	-	322
323	A	3'-0" X 7'-0"	1 3/4"	5	PTD	WD	-	1	HM	H1	J1	-	-	-	-	-	323
324		NOT USED	-	-	-	-	-	-	-	-	-	-	-	-	-	-	324
325		ETR	-	4	-	NEW PAINT	NEW DOOR HARDWARE,ELECTRIC HINGES, ADA OPENER, ELECTRIC STRIKE, KICKPLATES BOTH SIDES OF DOOR,PULLS,CLOSER		-	-	-	-	-	-	-	-	325
326		ETR	-	2	-	NEW PAINT	NEW DOOR HARDWARE AND HINGES		-	-	-	-	-	-	-	-	326
327		ETR	-	4	-	NEW PAINT	NEW DOOR HARDWARE,ELECTRIC HINGES, ADA OPENER, ELECTRIC STRIKE, KICKPLATES BOTH SIDES OF DOOR,PULLS,CLOSER		-	-	-	-	-	-	-	-	327
328		ETR	-	-	-	NEW PAINT	ALL EXISTING HARDWARE REMAINS, PROVIDE (1) NEW BRUSHED CHROME KICKPLATE, PROVIDE ELECTRIC HINGE FOR OWNER SUPPLIED CARD READER		-	-	-	-	-	-	-	-	328
329		NOT USED	-	-	-	-	-	-	-	-	-	-	-	-	-	-	329
330	A	3'-0" X 7'-0"	1 3/4"	2	PTD	WD	-	1	HM	H1	J1	-	-	-	-	-	330
331		NOT USED	-	-	-	-	-	-	-	-	-	-	-	-	-	-	331

DOOR SCHEDULE

DOOR SCHEDULE ABBREVIATIONS							
EHO	ELECTRO. HOLD OPENER	NO	NUMBER		WD	WOOD (SOLID)	
HM	HOLLOW METAL	ES	ELECTRIC STRIKE		WG	WIRE GLASS	
INS	INSULATED	TEMP	TEMPERED		S	STAIN	
MTL	METAL	THK	THICKNESS		PTD	PAINT	

DOORS								FRAMES					THRESHOLD			NO
NO	TYPE	SIZE	THK.	HDWR SET	FINISH	MAT.	REMARKS	TYPE	MAT.	DETAILS/A800 HEAD	DETAILS/A800 JAMB	REMARKS	RATING	MAT.	DETAILS/A804 SILL	DETAILS/A804 HEIGHT	
332		NOT USED	-	-	-	-	-	-	-	-	-	-	-	-	-	-	332
333	A	3'-0" X 7'-0"	1 3/4"	2	PTD	WD	-	2	HM	H1	J1	-	-	-	-	-	333
334	D	3'-0" X 7'-0"	1 3/4"	5	PTD	WD	-	1	HM	H1	J1	-	-	-	-	-	334
334A	D	3'-0" X 7'-0"	1 3/4"	5	PTD	WD	-	1	HM	H1	J1	-	-	-	-	-	334A
335		ETR	-	2	-	NEW PAINT	NEW DOOR HARDWARE,HINGES AND KICK PLATES (2)		-	-	-	-	-	-	-	-	335
336		NOT USED	-	-	-	-	-	-	-	-	-	-	-	-	-	-	336
337		NOT USED	-	-	-	-	-	-	-	-	-	-	-	-	-	-	337
338		NOT USED	-	-	-	-	-	-	-	-	-	-	-	-	-	-	338
339		ETR	-	2	-	NEW PAINT	NEW DOOR HARDWARE,HINGES AND KICK PLATES (2)	-	-	-	-	-	-	-	-	-	339
340		ETR	-	2	-	NEW PAINT	NEW DOOR HARDWARE,HINGES & KICKPLATE (1)	-	-	-	-	-	-	-	-	-	340
341		ETR	-	-	-	NEW PAINT	ALL EXISTING HARDWARE REMAINS, PROVIDE (1) NEW BRUSHED CHROME KICKPLATE, PROVIDE ELECTRIC HINGE FOR OWNER SUPPLIED CARD READER	-	-	-	-	-	-	-	-	-	341
342	A	3'-0" X 7'-0"	1 3/4"	2	PTD	WD	-	2	HM	H1	J1	-	-	-	-	-	342
343	A	3'-0" X 7'-0"	1 3/4"	2	PTD	WD	-	2	HM	H1	J1	-	-	-	-	-	342

1. ALL HARDWARE TO BE CHROME FINISH - W/ LEVER TYPE HANDLE
2. ALL DOORS TO RECEIVE (2) BRUSHED CHROME KICKPLATES PER DOOR UNLESS NOTED OTHERWISE
3. ALL HARDWARE TO BE BRUSHED CHROME
4. ALL HOLLOW METAL FRAMES AND DOORS TO BE PAINTED P1 EXCEPT FOR DOORS THAT HAVE A WOOD TRIM SURROUND.
5. HOLLOW METAL FRAMES THAT HAVE A WOOD FRAME SURROUND TO BE PAINTED TO MATCH THE WOOD STAIN

HARDWARE SCHEDULE:

HW1 – ELECTRIC HINGES, HINGES, SILENCERS, ELECTRIC DOOR CLOSER, KICK PLATES (4) TOTAL, ADA OPENER, LEVER HANDLES (CARD READER BY OWNER) DOORS NEED TO BE TIED INTO THE BUILDING FIRE ALARM SYSTEM ON A FAIL SAFE.

HW2 – HINGES, SILENCERS, DOOR STOP, LEVER HANDLE W/LOCKSET, KICK PLATES (2) TOTAL

HW3 – HINGES, SILENCERS, DOOR STOP, PULLS, MAGNETIC HOLD KICK PLATES (2) TOTAL

HW4 – ELECTRIC HINGES, HINGES, SILENCERS, ELECTRIC DOOR CLOSER, DOOR STOP, KICK PLATES (2) TOTAL, ADA OPENER, LEVER HANDLES

HW5 – HINGES, SILENCERS, DOOR STOP, LEVER HANDLE KICK PLATES (2) TOTAL

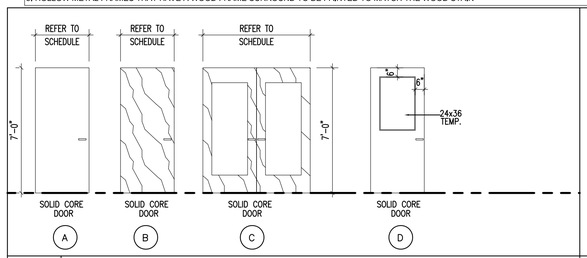

G9 DOOR TYPES

1/4"=1'-0"

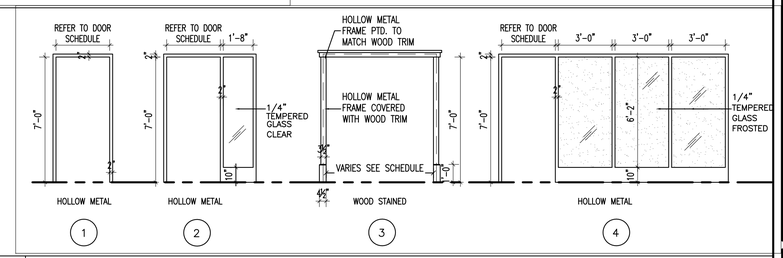

G14 FRAME TYPES

1/4"=1'-0"

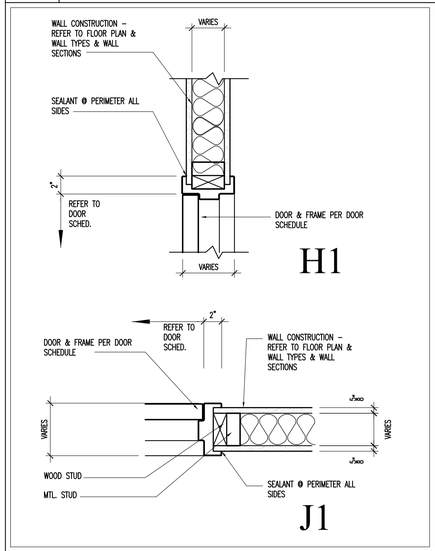

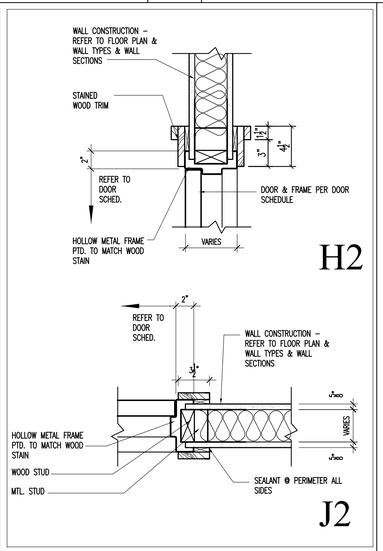

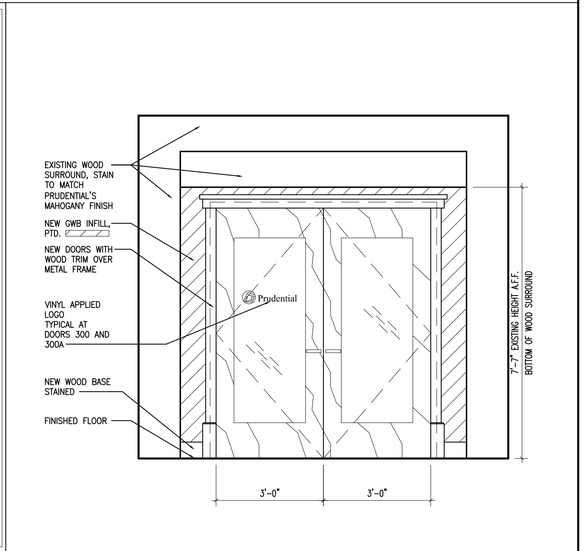

A16 ELEVATOR LOBBY 300

1/2"=1'-0" WEST WALL / EAST WALL SIMILAR

A1 DOOR SCHEDULE

NTS

A9 HEAD/JAMB DETAILS

1 1/2"=1'-0"

STANLEY W. GAWRON
LICENSED ARCHITECT
1145
STATE OF MAINE

Gawron Turgeon
ARCHITECTS
29 Black Point Road
Scarborough, Maine 04074
www.gawronturgeon.com
207-883-6307 tel 207-883-0361 fax

PRUDENTIAL
TWO PORTLAND SQUARE THIRD FLOOR
PORTLAND, MAINE

REVISIONS		
#	DATE	DESCRIPTION

DATE:	07.23.10
PROJECT #	040510
DRAWN BY:	DLP
CHECKED BY:	MET/SWG
DRAWING SCALE	AS NOTED

SHEET TITLE

DOOR SCHEDULE
DOOR & FRAME TYPES

HEAD & JAMB DETAILS

A800

© COPYRIGHT 1985-2003
REPRODUCTION OR REUSE OF THIS DOCUMENT WITHOUT WRITTEN PERMISSION OF GAWRON ARCHITECTS IS PROHIBITED

E:\2010\040510 - Prudential third floor\1 - Architectural & Interiors\Working Drawings\040510a3A800door schedule.dwg, A800 door schedule, 7/27/2010 9:03:43 AM, dlp