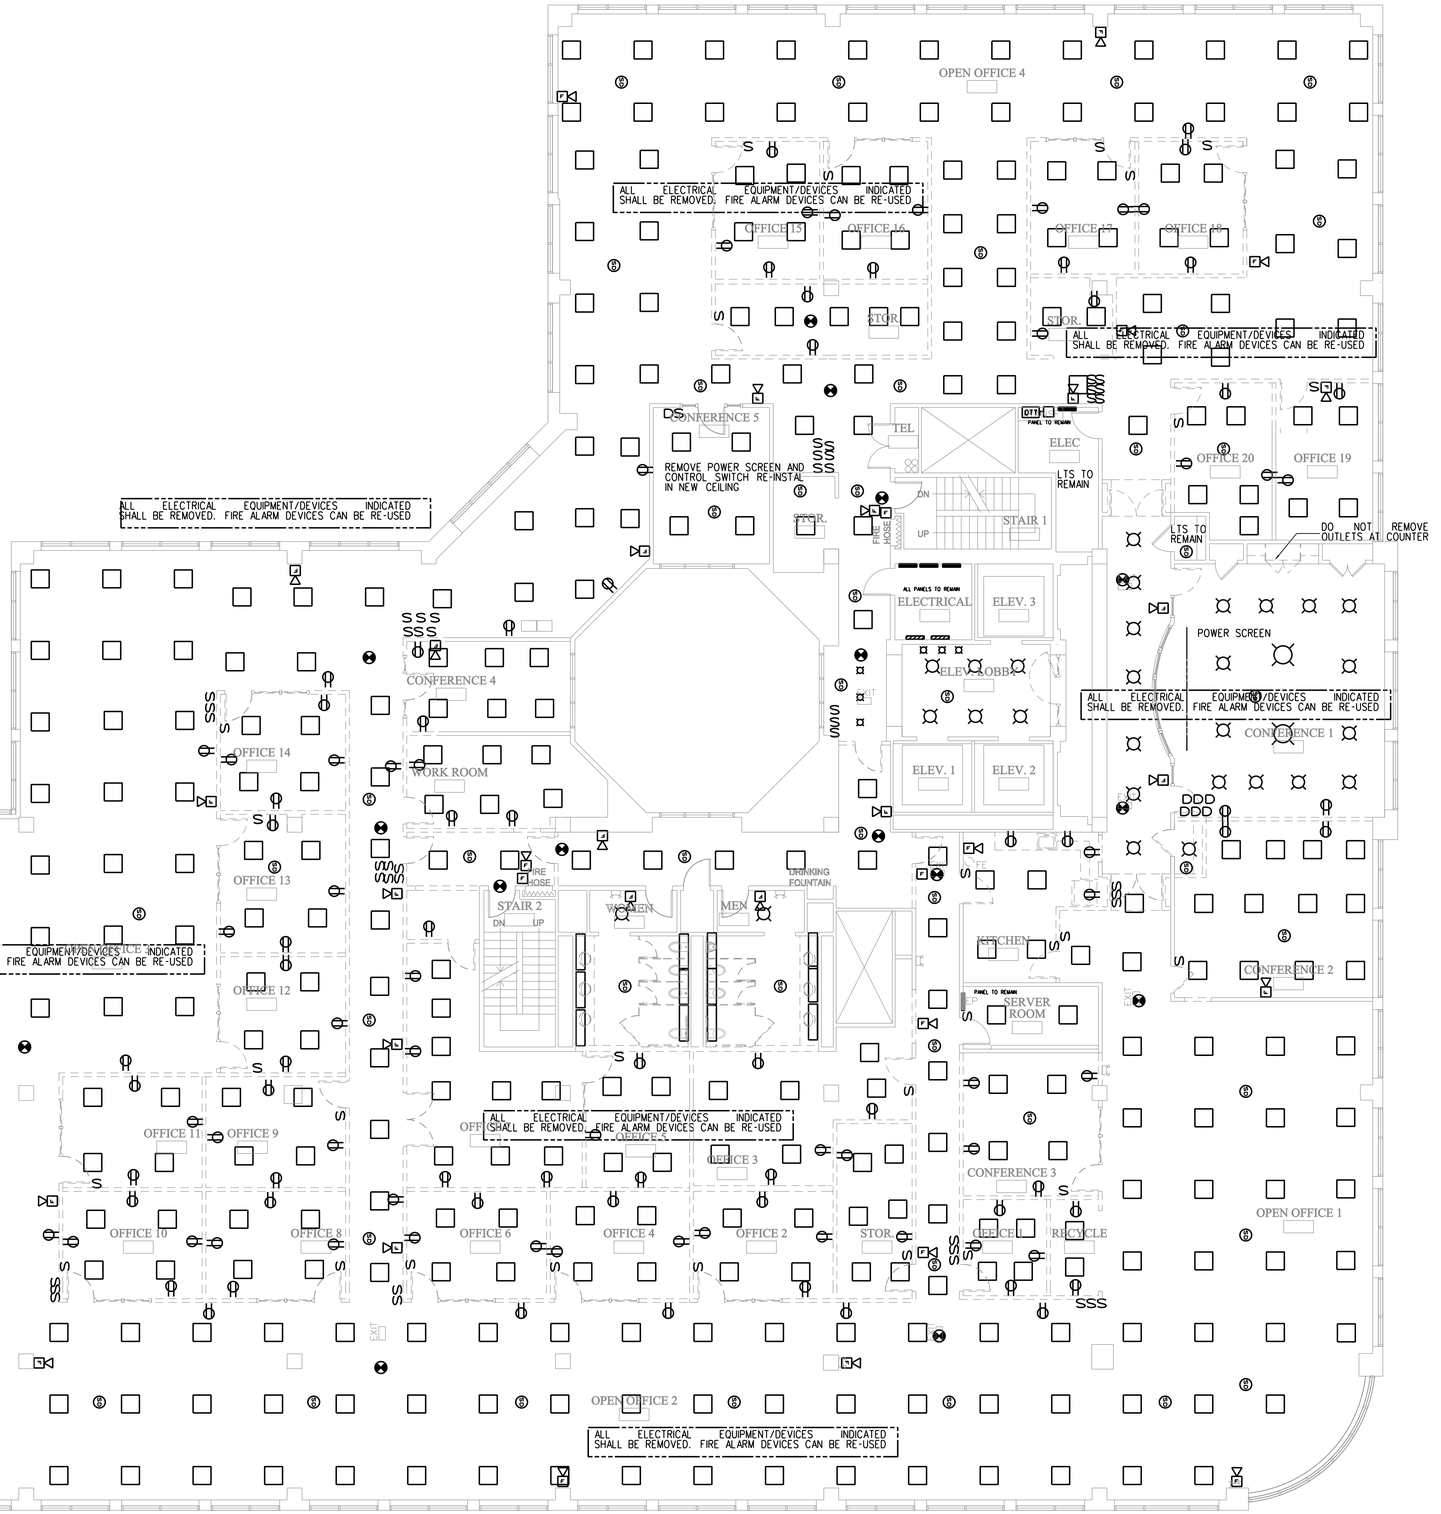

THIRD FLOOR ELECTRICAL DEMOLITION PLAN

SCALE - 1/8" = 1'-0"

BENNETT ENGINEERING
MECHANICAL • ELECTRICAL
(207) 865-9475

STATE OF MAINE
WILLIAM S. BENNETT
No. 2010
LICENSED
PROFESSIONAL ENGINEER

Gawron Turgeon
ARCHITECTS
29 Black Point Road
Scarborough, Maine 04074
www.gawronturgeon.com
207-883-6307tel 207-883-0361fax

PRUDENTIAL
TWO PORTLAND SQUARE THIRD FLOOR
PORTLAND, MAINE

REVISIONS

#	DATE	DESCRIPTION

DATE:	06.08.10
PROJECT #	040510
DRAWN BY:	JMV
CHECKED BY:	SPDoel
DRAWING SCALE	AS NOTED

SHEET TITLE

THIRD FLOOR ELECTRICAL DEMOLITION PLAN

ED101

© COPYRIGHT 1985-2010
REPRODUCTION OR REUSE OF THIS DOCUMENT WITHOUT WRITTEN PERMISSION OF GAWRON ARCHITECTS IS PROHIBITED