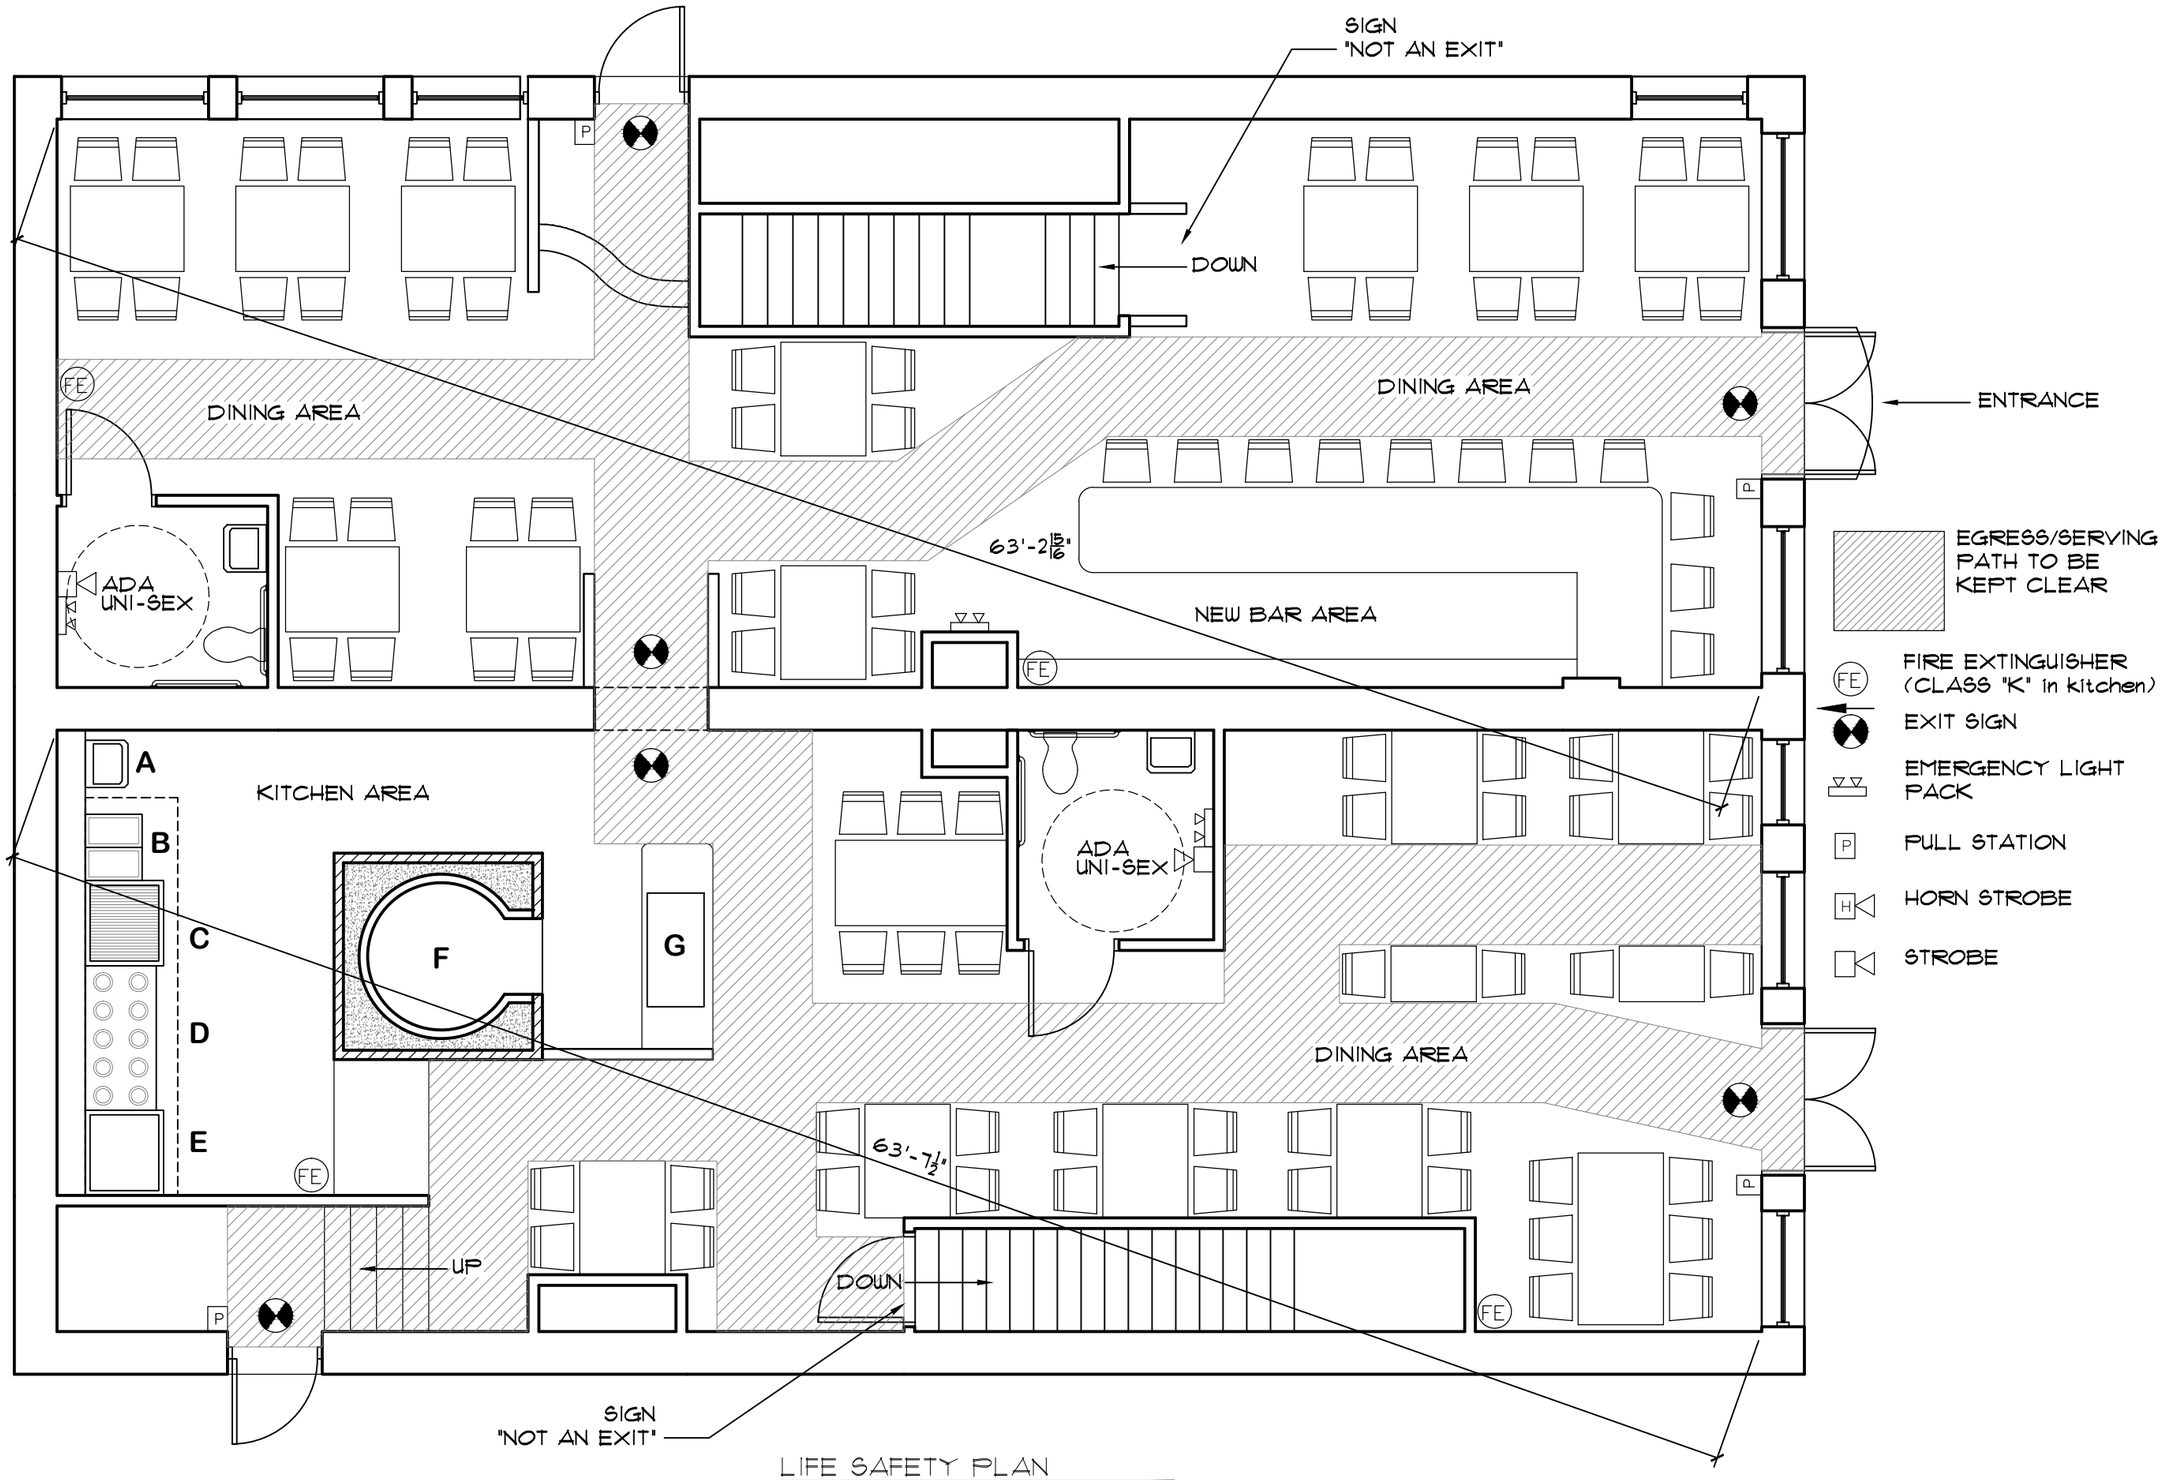

LIFE SAFETY PLAN

SCALE: 3/16" = 1'-0"

PROPERTY OF
ad-de-Tech
235 Riverside Industrial Parkway
Portland, ME 04102
207-329-6499

Siano's Old Port Pizzeria
505 Fore St. Portland, ME
Siano's Old Port Pizzeria, LLC

NO	DATE	REMARKS	BY

CODE: IBC 2003
TOWN: Portland
DATE: 12-10-09
SCALE: As Noted
DRAWN: JJO
TITLE: Life Safety Floor Plan
FILE: 000-00-09
SHEET: A-5