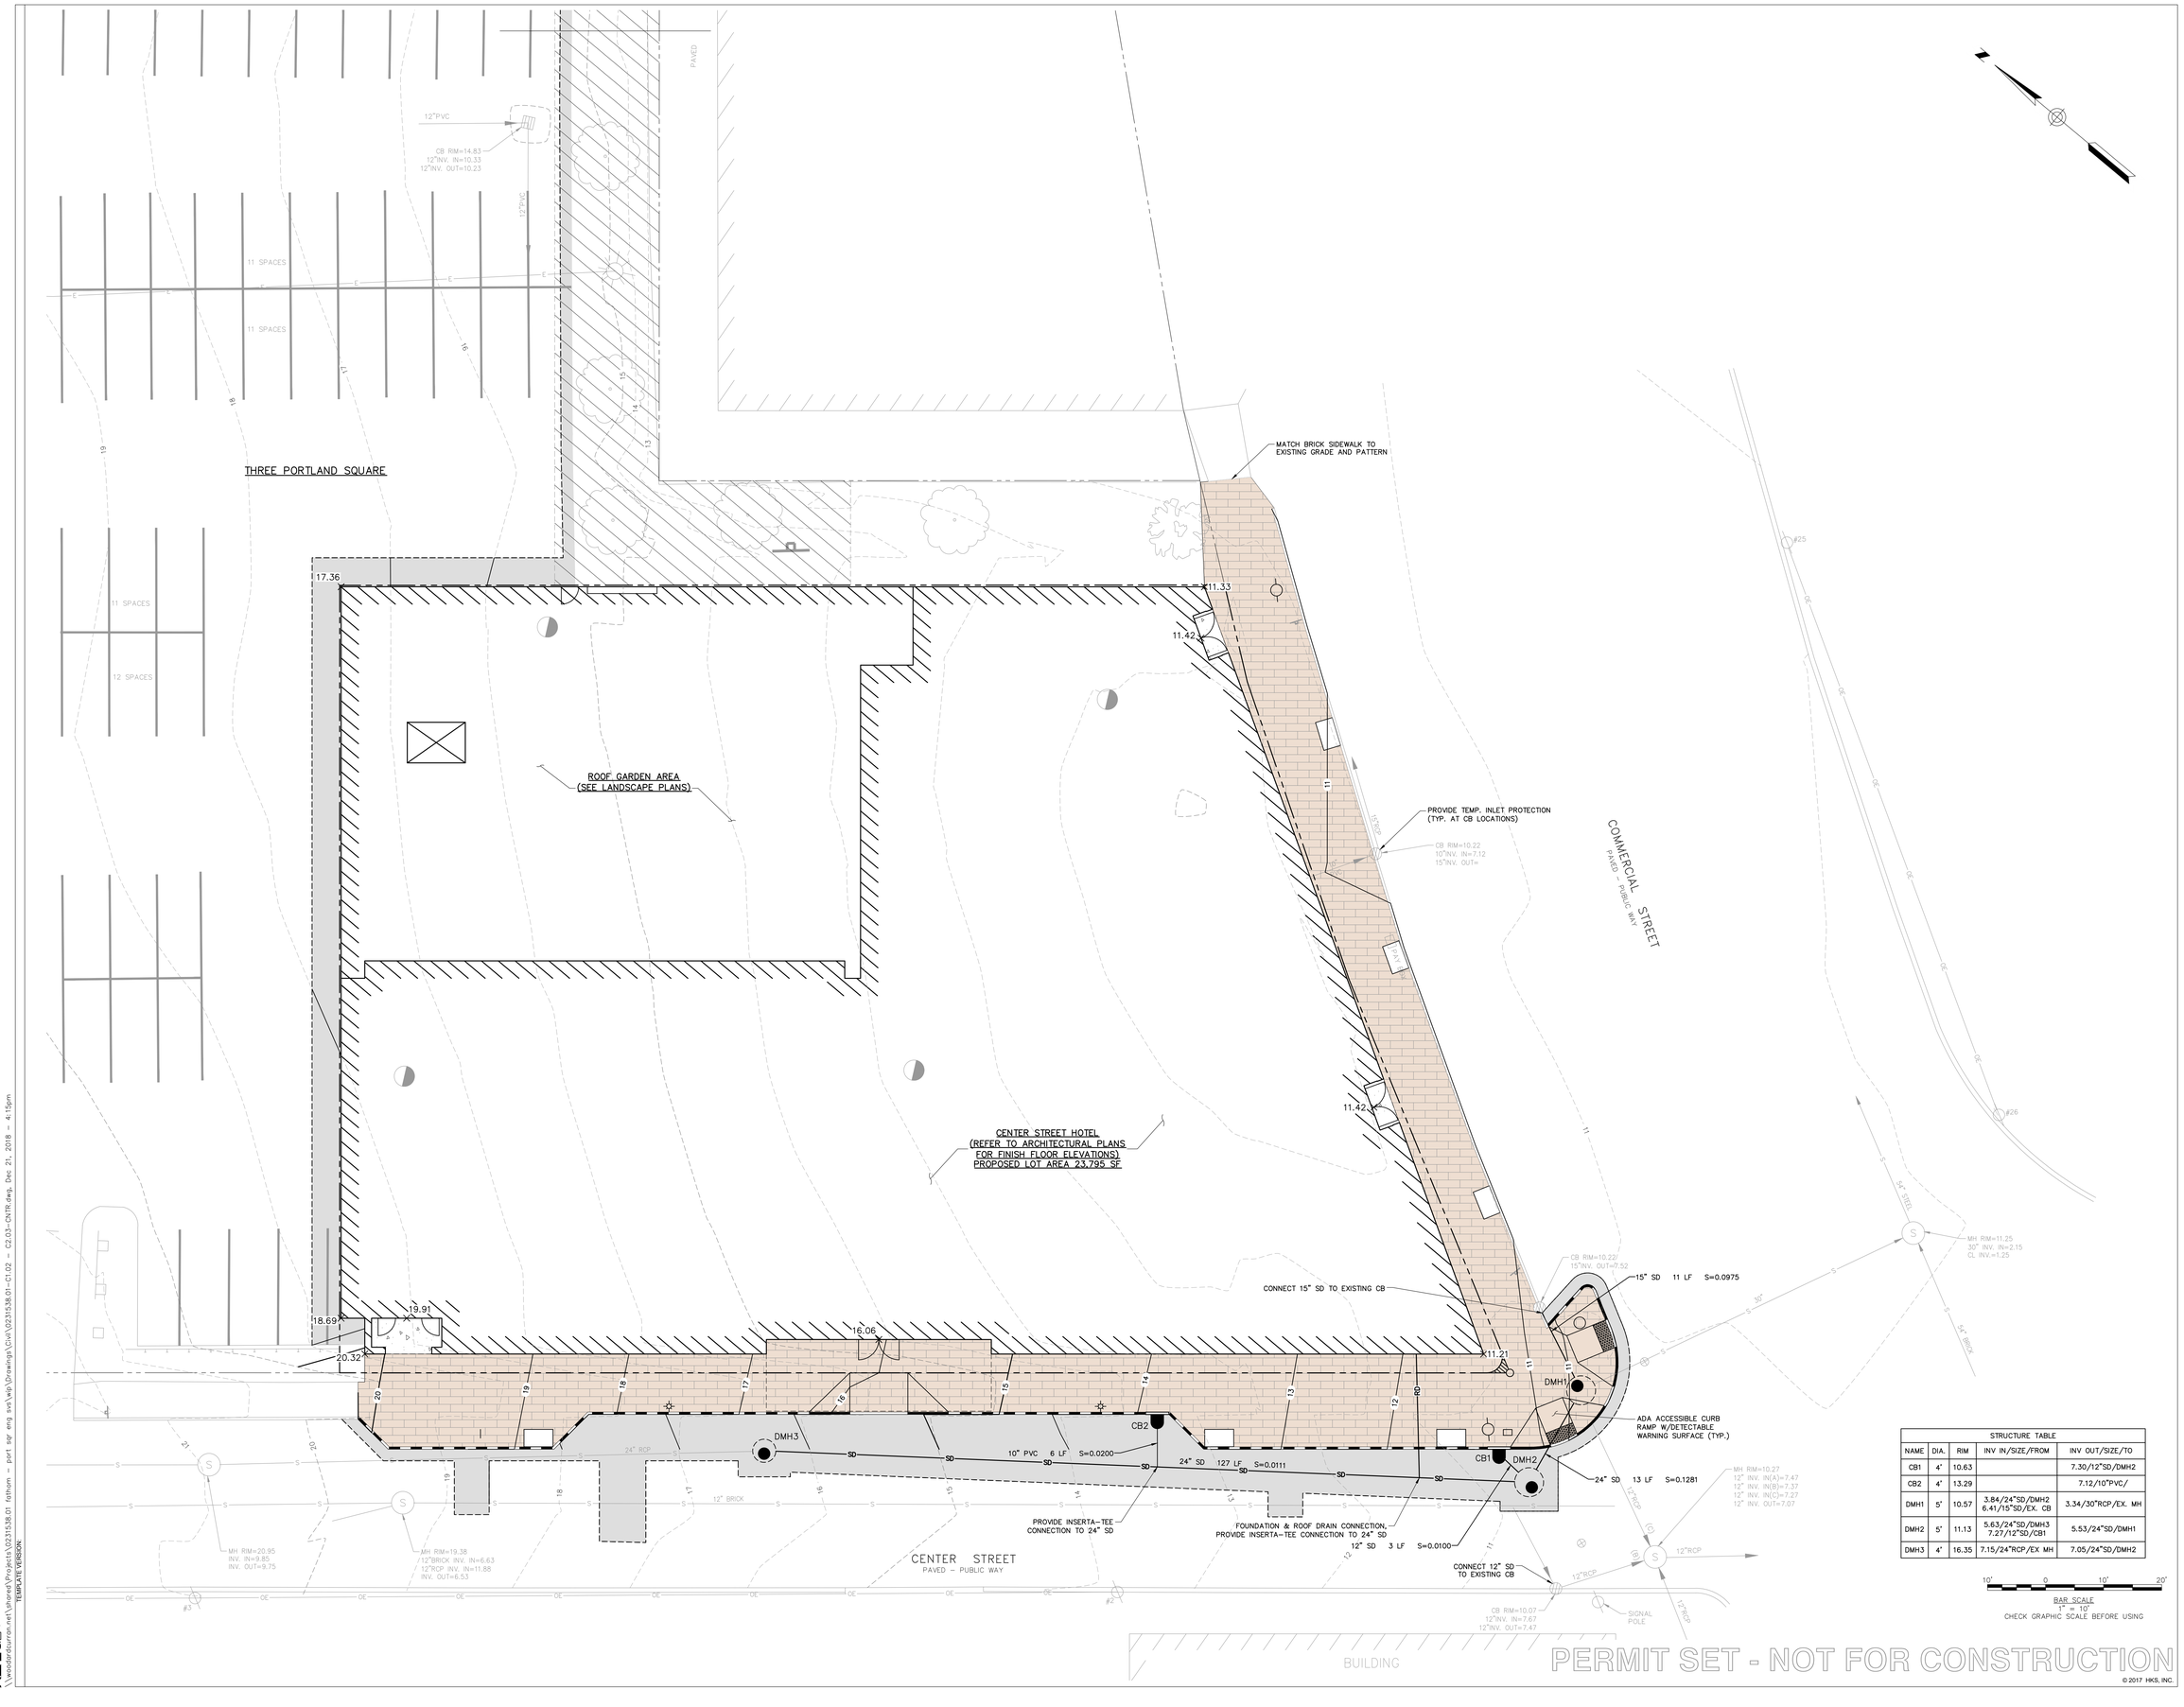


| STRUCTURE TABLE | | | | |
|---|---|---|---|---|
| NAME | DIA. | RIM | INV IN/SIZE/FROM | INV OUT/SIZE/TO |
| CB1 | 4' | 10.63 | | 7.30/12"SD/DMH2 |
| CB2 | 4' | 13.29 | | 7.12/10"PVC/ |
| DMH1 | 5' | 10.57 | 3.84/24"SD/DMH2<br>6.41/15"SD/EX. CB | 3.34/30"RCP/EX. MH |
| DMH2 | 5' | 11.13 | 5.63/24"SD/DMH3<br>7.27/12"SD/CB1 | 5.53/24"SD/DMH1 |
| DMH3 | 4' | 16.35 | 7.15/24"RCP/EX MH | 7.05/24"SD/DMH2 |

10' 0 10' 20'

BAR SCALE
1" = 10'
CHECK GRAPHIC SCALE BEFORE USING


HKS

**ARCHITECT**
HKS, INC.
350 N SAINT PAUL ST, SUITE 100
DALLAS, TX 75201-4240

**STRUCTURAL ENGINEER**
BECKER STRUCTURAL ENGINEERS
75 YORK STREET
PORTLAND, MAINE 04101

**OWNER**
FATHOM CC, LLC
80 EXCHANGE STREET, SUITE 400
PORTLAND, MAINE 04101

**OWNER'S CONSTRUCTION MANAGER**
WRIGHT-RYAN CONSTRUCTION, INC.
10 DANFORTH STREET
PORTLAND, MAINE 04101

**OWNER'S CIVIL ENGINEER**
WOODWARD & CURRAN
41 HUTCHINS DRIVE
PORTLAND, MAINE 04102

**OWNER'S INTERIOR ARCHITECT**
EALAIN STUDIO.
408 FORE STREET, SUITE 201
PORTLAND, MAINE 04101

**OWNER'S LANDSCAPE ARCHITECT**
CARROLL ASSOCIATES LANDSCAPE ARCHITECT
217 COMMERCIAL STREET, SUITE 200
PORTLAND, MAINE 04101


# CENTER STREET BOUTIQUE HOTEL PORTLAND, MAINE

STATE OF MAINE
LAUREN JANE SWETT
12284
LICENSED PROFESSIONAL ENGINEER
12/21/2018

THESE DOCUMENTS ARE PARTIALLY DEVELOPED FROM ARCHITECTURAL AND STRUCTURAL DRAWINGS PROVIDED BY OTHERS. ALL AS-BUILT CONDITIONS SHOULD BE FIELD VERIFIED.

**INTERIM REVIEW ONLY**

These documents are incomplete, and are released for interim review only and are not intended for regulatory approval, permit, or construction purposes.

Architect:
Arch. Reg. No.:
Date:

**KEY PLAN**
DATUM ELEVATION 12'-0"
(MSL) = 0.72 NGVD1929 = 0.70 Portland City Datum

REVISION

| NO. | DESCRIPTION | DATE |
|---|---|---|

HKS PROJECT NUMBER

DATE
**12/21/2018**
ISSUE

SHEET TITLE
**GRADING, DRAINAGE, AND EROSION CONTROL PLAN**

SHEET NO.
**C2.02**

© 2017 HKS, INC.

\\woodardcurran.net\shared\Projects\023153.01 fathom - port sqr eng svs\wip\Drawings\Civil\023153.01-C1.02 - C2.03-CNTR.dwg, Dec 21, 2018 - 4:15pm
TEMPLATE VERSION: