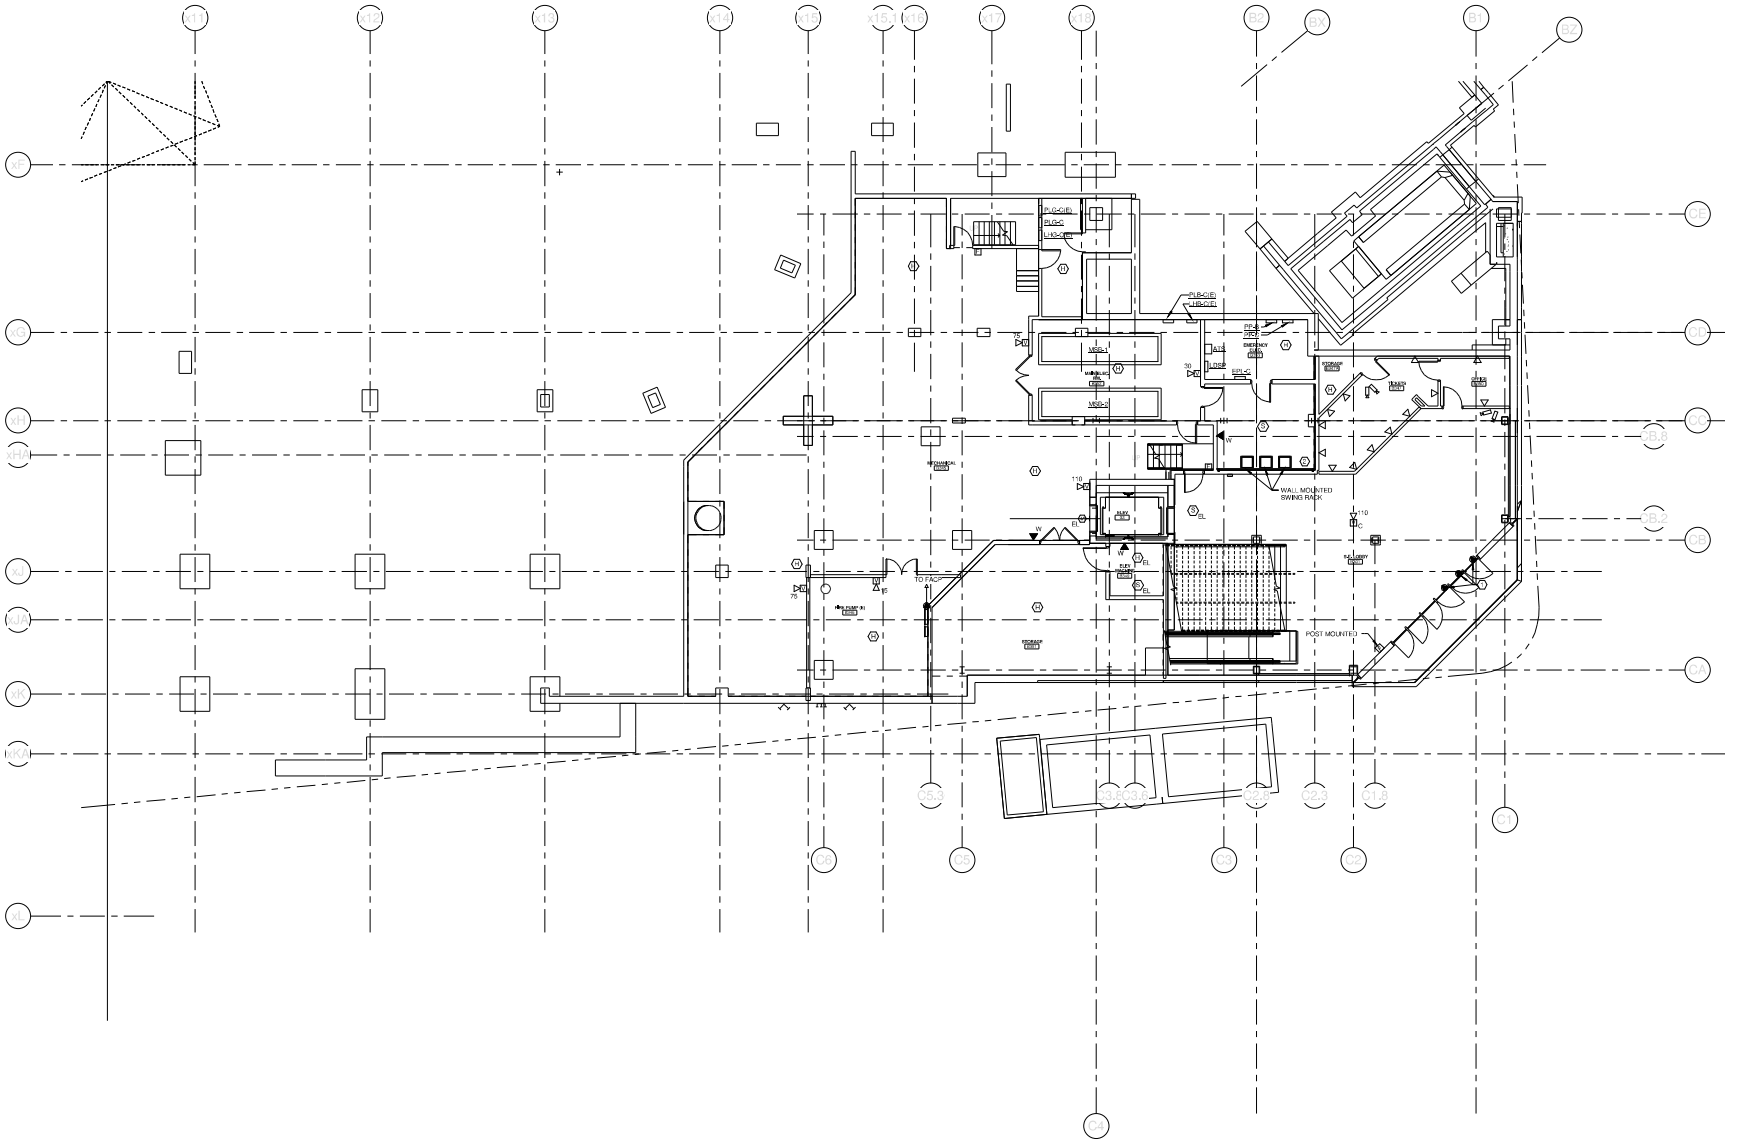

SINK COMBS DETHLEFS

Copyright by
Sink Combs
Dethlefs, P.C.

475 Lincoln Street,
Suite 100
Denver, Colorado 80203

303 308 0200
FAX 308 0202

TECHNICAL NOTES:

1. CONNECT TO FIRE ALARM SYSTEM FOR AUTOMATIC OPEN ON ACTIVATION OF SMOKE CONTROL SYSTEM (ZONE 2)
2. TELEPHONE & CATV DEMARC - COORDINATE WITH UTILITY COMPANIES

REV.	DESCRIPTION	DATE
0	CONSTRUCTION DOCUMENTS	01-21-2013

CONSTRUCTION DOCUMENTS

01-21-2013

CURRENT ISSUE STATUS:

PROJECT NORTH

WBRC
ARCHITECTS • ENGINEERS
WWW.WBRCAP.COM
BANGOR, MAINE 207-947-4511
PORTLAND, MAINE 207-878-4111
SARASOTA, FLORIDA 941-556-0707

CUMBERLAND COUNTY CIVIC CENTER RENOVATION

PROJECT: PORTLAND, ME

MECHANICAL LEVEL SYSTEMS PLAN

SHEET TITLE

WBRC CAD FILE: C:\Users\kyle.mahar\Documents\375700 - CCCC Electrical_kyle.mahar.rvt

PROJECT No.	375700	DRAWING SCALE	0" 1"
SCALE	1/8" = 1'-0"		
PROJECT MANAGER	JRB	SHEET No.	E3.03B
DRAWN BY	KRM		
CHECKED BY	SJL		

© WBRC Architects, Inc.

1/21/2013 2:20:06 PM
C:\Users\kyle.mahar\Documents\375700 - CCCC Electrical_kyle.mahar.rvt