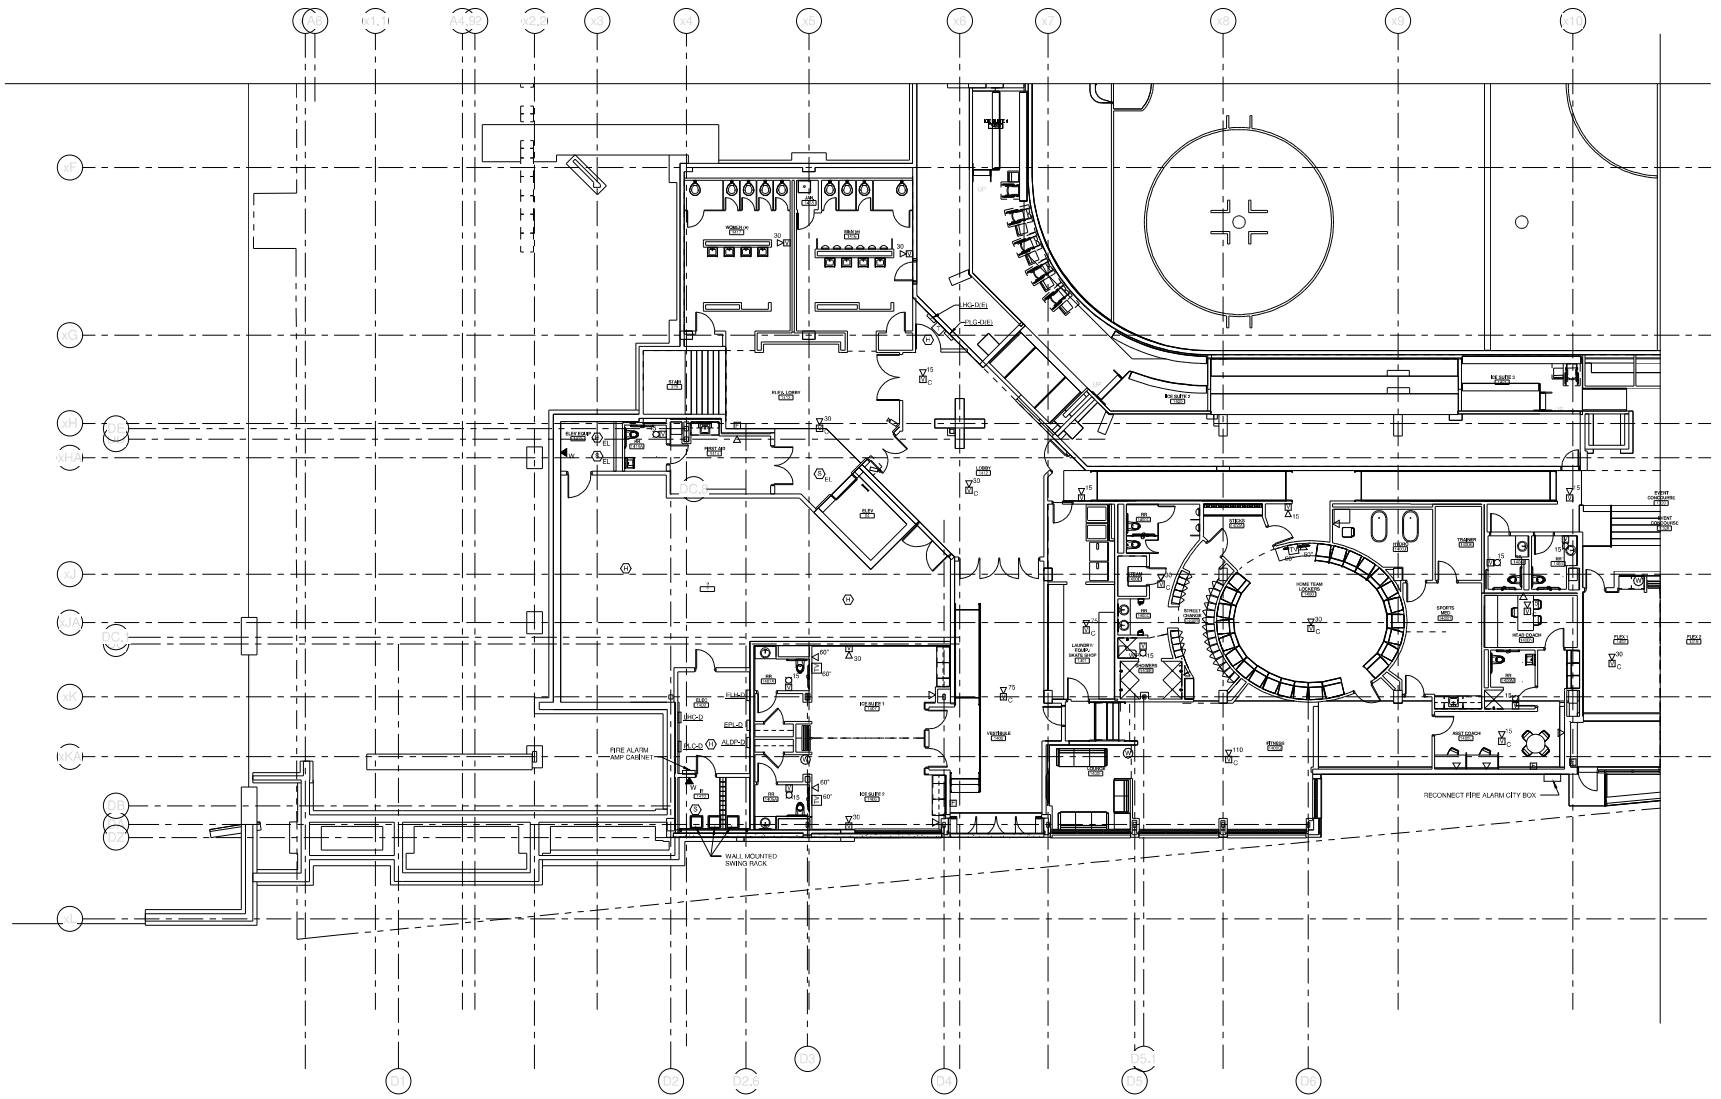

SINK COMBS DETHLEFS

Copyright by Sink Combs Dethlefs, P.C.

475 Lincoln Street, Suite 100 Denver, Colorado 80203

303 308 0200 FAX 308 0202

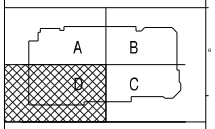

REV.	DESCRIPTION	DATE
0	CONSTRUCTION DOCUMENTS	01-21-2013

CONSTRUCTION DOCUMENTS

01-21-2013

CURRENT ISSUE STATUS:

PROJECT NORTH

WBRC ARCHITECTS • ENGINEERS

WWW.WBRCAP.COM
BANGOR, MAINE 207-947-4511
PORTLAND, MAINE 207-936-4191
SARASOTA, FLORIDA 941-556-0737

CUMBERLAND COUNTY CIVIC CENTER RENOVATION

PROJECT: PORTLAND, ME

EVENT LEVEL SYSTEMS PLAN - QUAD D

SHEET TITLE

WBRC QAD FILE	C:\Users\kjr\Kim Rose\Kim\375700 - CCCC Electrical_kyle.mahar.rvt
PROJECT No.	375700
SCALE	1/8" = 1'-0"
PROJECT MANAGER	JRB
DRAWN BY	KRM
CHECKED BY	SJL

DRAWING SCALE: 0" 1"

SHEET No. E3.14B

© WBRC Architects, Inc.

1/21/2013 2:20:17 PM
C:\Users\kyle.mahar\Documents\375700 - CCCC Electrical_kyle.mahar.rvt