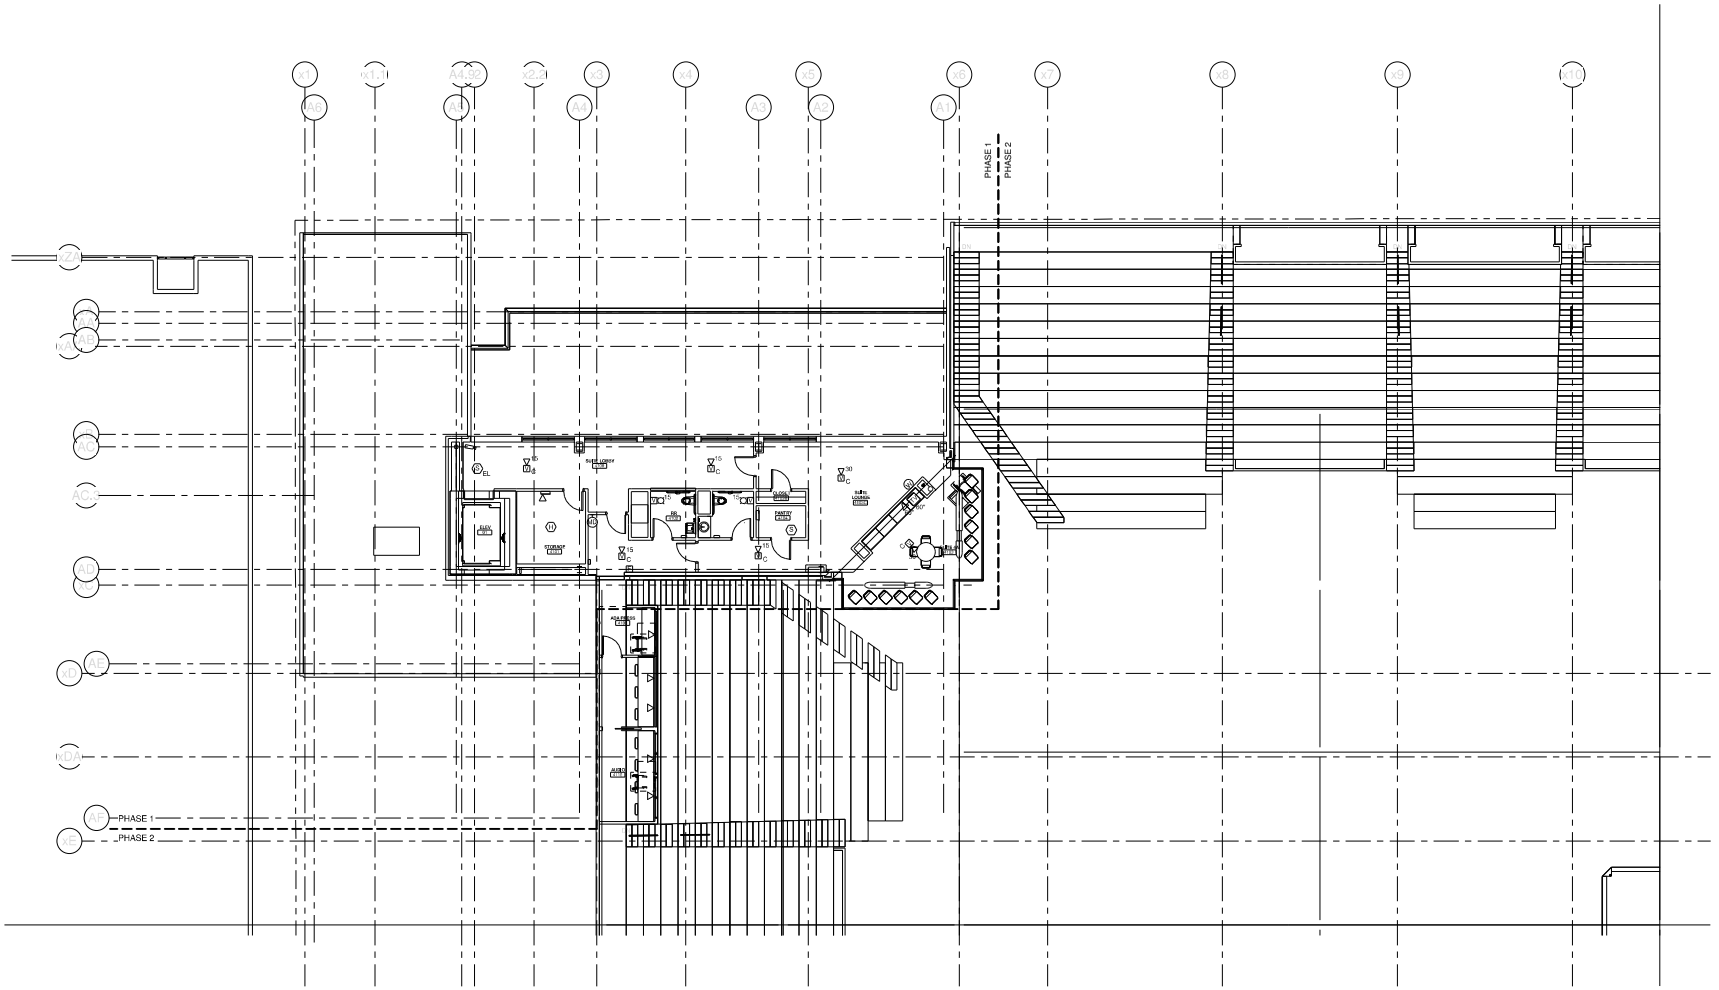

SINK COMBS DETHLEFS

Copyright by Sink Combs Dethlefs, P.C.

475 Lincoln Street, Suite 100 Denver, Colorado 80203

303 308 0200 FAX 303 0202

REV.	DESCRIPTION	DATE
0	CONSTRUCTION DOCUMENTS	01-21-2013

CONSTRUCTION DOCUMENTS

01-21-2013

CURRENT ISSUE STATUS:

PROJECT NORTH

WBRC

ARCHITECTS • ENGINEERS

WWW.WBRC.COM
BANGOR, MAINE 207-947-4511
PORTLAND, MAINE 207-828-4111
SARASOTA, FLORIDA 941-556-0797

CUMBERLAND COUNTY CIVIC CENTER RENOVATION

PROJECT: PORTLAND, ME

UPPER SUITES LEVEL SYSTEMS PLAN - QUAD A

SHEET TITLE:

WBRC CAD FILE: C:\Users\kjr\Kim Rose\Kim\375700 - CCCC Electrical_kyle.mahar.rvt

PROJECT No.	375700	DRAWING SCALE	0" 1"
SCALE	1/8" = 1'-0"		
PROJECT MANAGER	JRB	SHEET No.	E3.41B
DRAWN BY	KRM		
CHECKED BY	SJL		

© WBRC Architects Inc.

1/21/2013 2:20:36 PM
C:\Users\kyle.mahar\Documents\375700 - CCCC Electrical_kyle.mahar.rvt