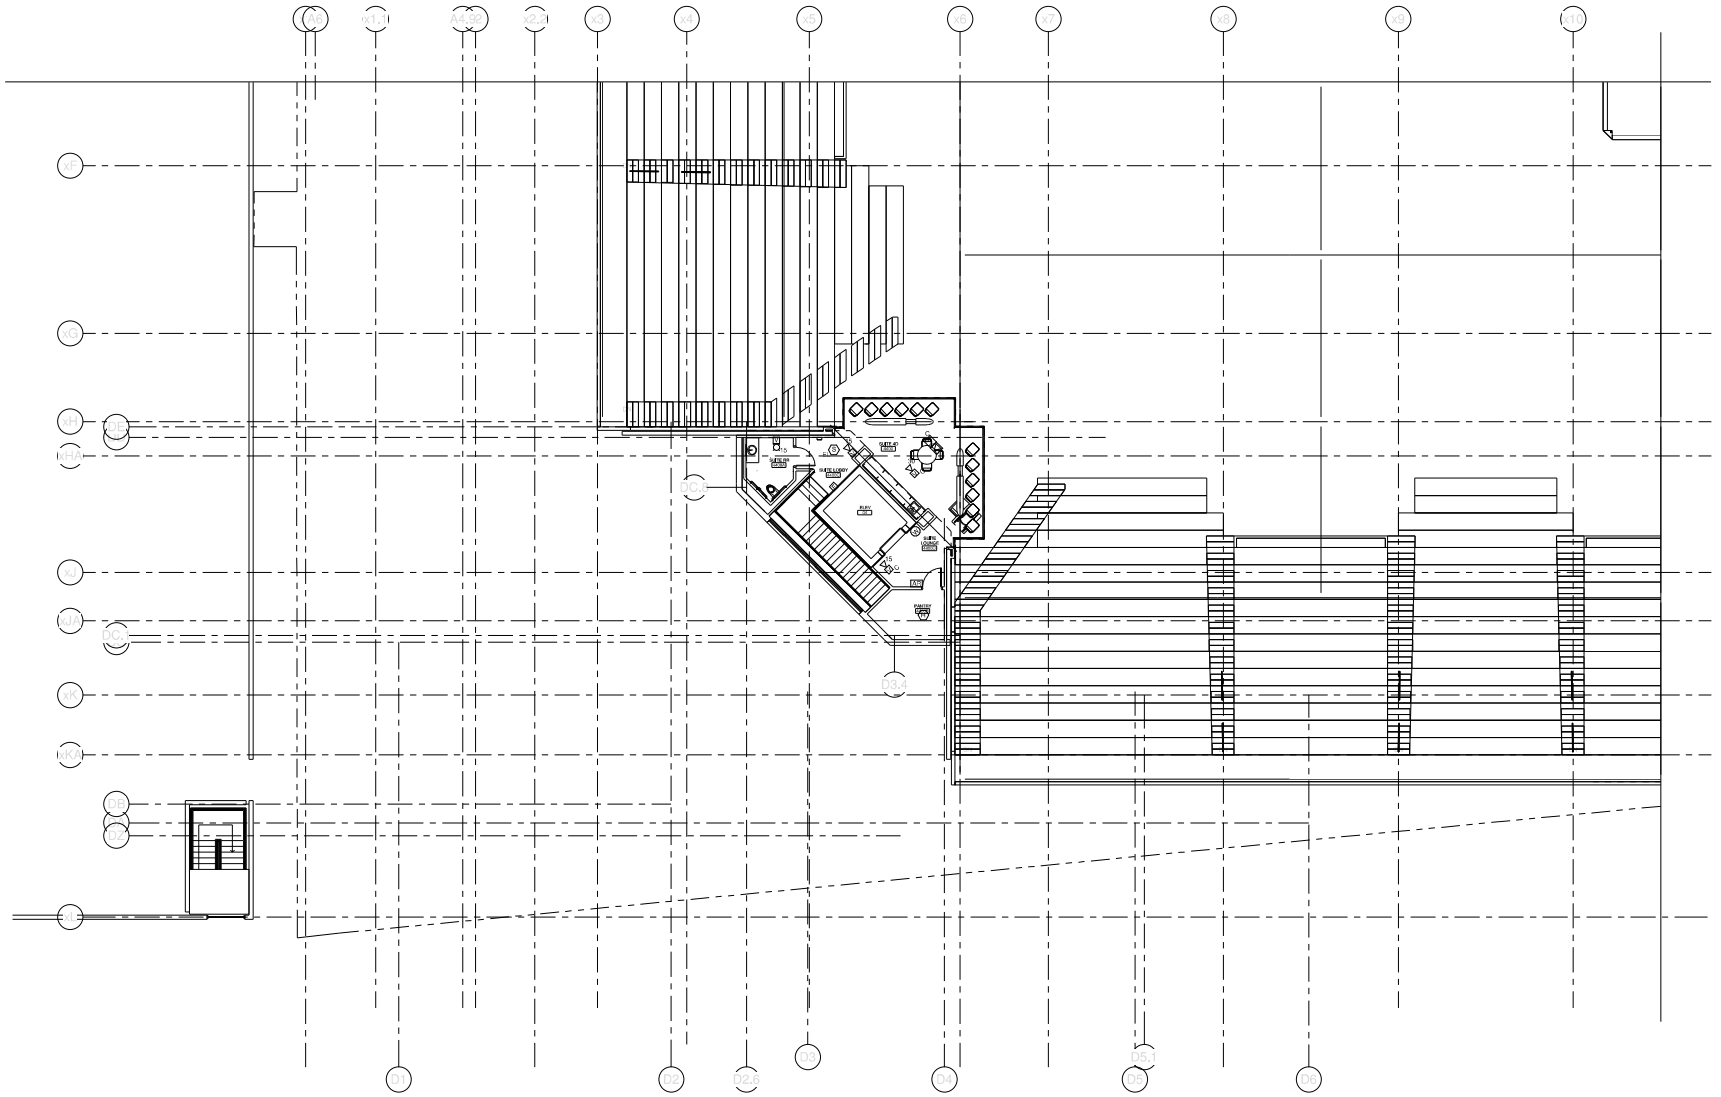

SINK COMBS DETHLEFS

Copyright © Sink Combs Dethlefs, P.C.

475 Lincoln Street, Suite 100 Denver, Colorado 80203

303 308 0200 FAX 308 0202

REV.	DESCRIPTION	DATE
0	CONSTRUCTION DOCUMENTS	01-21-2013

CONSTRUCTION DOCUMENTS

01-21-2013

CURRENT ISSUE STATUS

PROJECT NORTH

WBRC ARCHITECTS • ENGINEERS

WWW.WBRCAE.COM
BANGOR, MAINE 207-947-5311
PORTLAND, MAINE 207-828-5311
SARASOTA, FLORIDA 941-954-1737

CUMBERLAND COUNTY CIVIC CENTER RENOVATION

PROJECT: PORTLAND, ME

UPPER SUITES LEVEL SYSTEMS PLAN - QUAD D

SHEET TITLE

WBRC QUAD FILE	C:\Users\krm\Desktop\Revit Server\375700 - CCCC Electrical_kyle.mather.rvt
PROJECT No.	375700
SCALE	1/8" = 1'-0"
PROJECT MANAGER	JRB
DRAWN BY	KRM
CHECKED BY	SJL

GRAPHIC SCALE: 0" 1"

SHEET No.: E3.44B

1/21/2013 2:26:28 PM
C:\Users\krm\Documents\375700 - CCCC Electrical_kyle.mather.rvt