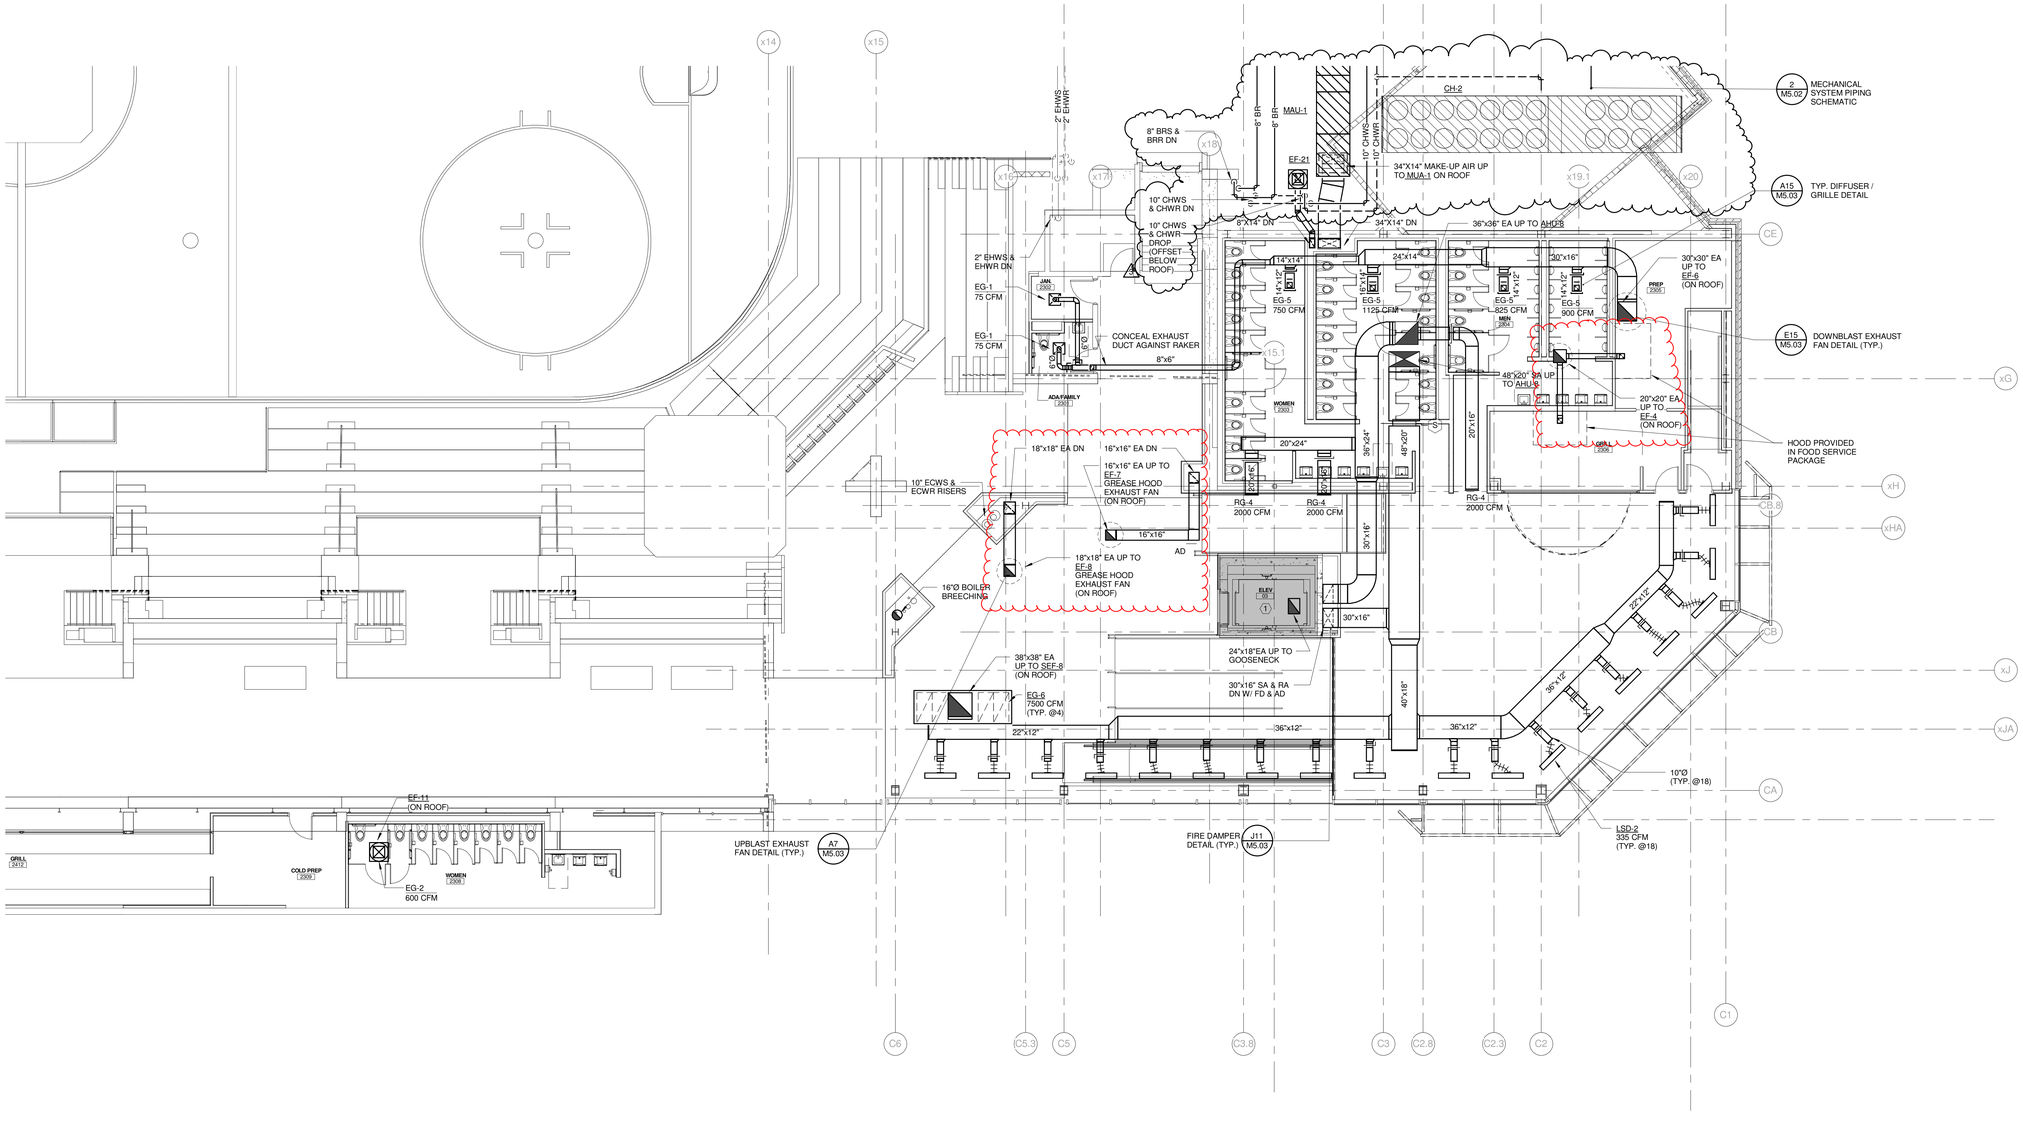

SINK COMBS DETHLEFS

Copyright by Sink Combs Dethlefs, P.C.

475 Lincoln Street, Suite 100 Denver, Colorado 80203
303 308 0200 FAX 308 0222

REV.	DESCRIPTION	DATE
3	RFIR #354	05-23-2013
2	RFIR #293	04-22-2013
1	SI #60.1	04-03-2013
0	CONSTRUCTION DOCUMENTS	01-21-2013

RFIR #354
05-23-2013

CURRENT ISSUE STATUS:

PROJECT NORTH

STATE OF MAINE DANIEL C. DICKAN 9877 LICENSED PROFESSIONAL ENGINEER
05-23-13

WBRC ARCHITECTS • ENGINEERS
WWW.WBRCAE.COM
BANGOR, MAINE 207-947-4511
PORTLAND, MAINE 207-828-4511
SARASOTA, FLORIDA 941-556-0757

CUMBERLAND COUNTY CIVIC CENTER RENOVATION

PROJECT: PORTLAND, ME

CONCOURSE LEVEL MECHANICAL PLAN - QUAD C

SHEET TITLE:

WBRC CAD FILE: 375700 - CCCC Mechanical.rvt

PROJECT No: 3757.00

SCALE: 1/8" = 1'-0"

GRAPHIC SCALE: 0" 1"

PROJECT MANAGER: JRB

DRAWN BY: CGB

CHECKED BY: DMON

SHEET No. M2.23B

© COPYRIGHT 2012 WBRC

5/23/2013 1:38:37 PM
C:\Users\courtney.bunker\Documents\375700 - CCCC Mechanical_courtney.bunker.rvt