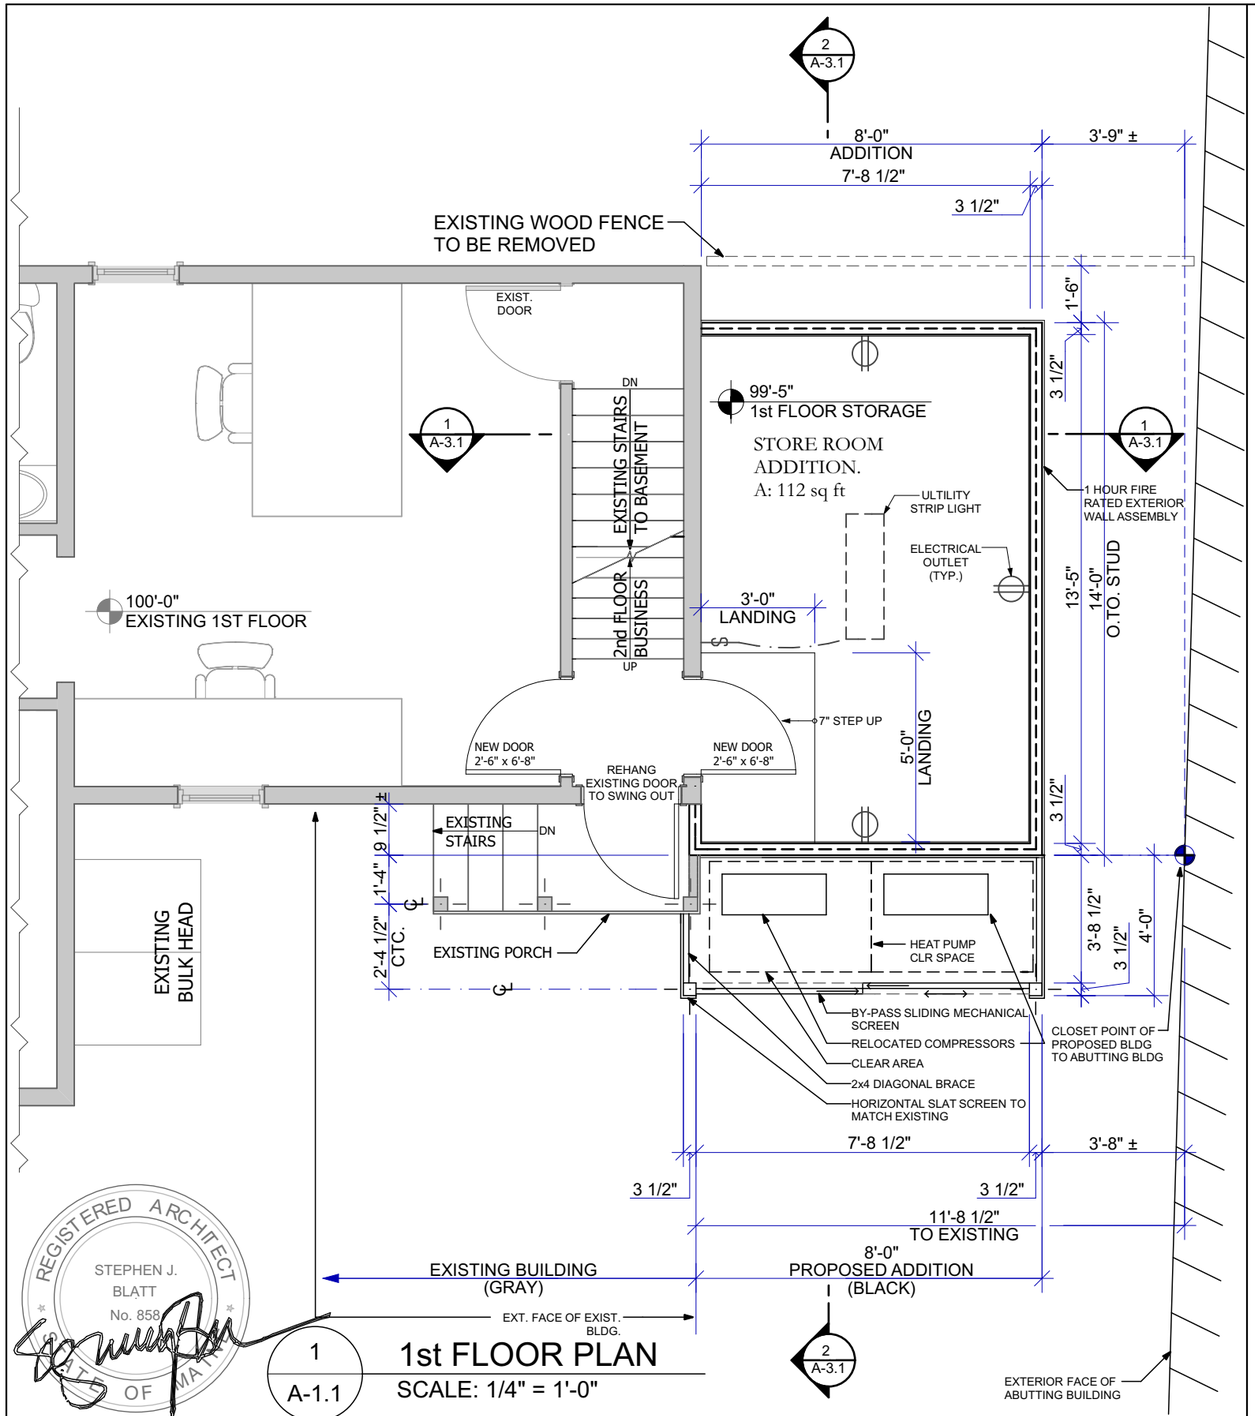

1 A-1.1 **1st FLOOR PLAN**
SCALE: 1/4" = 1'-0"

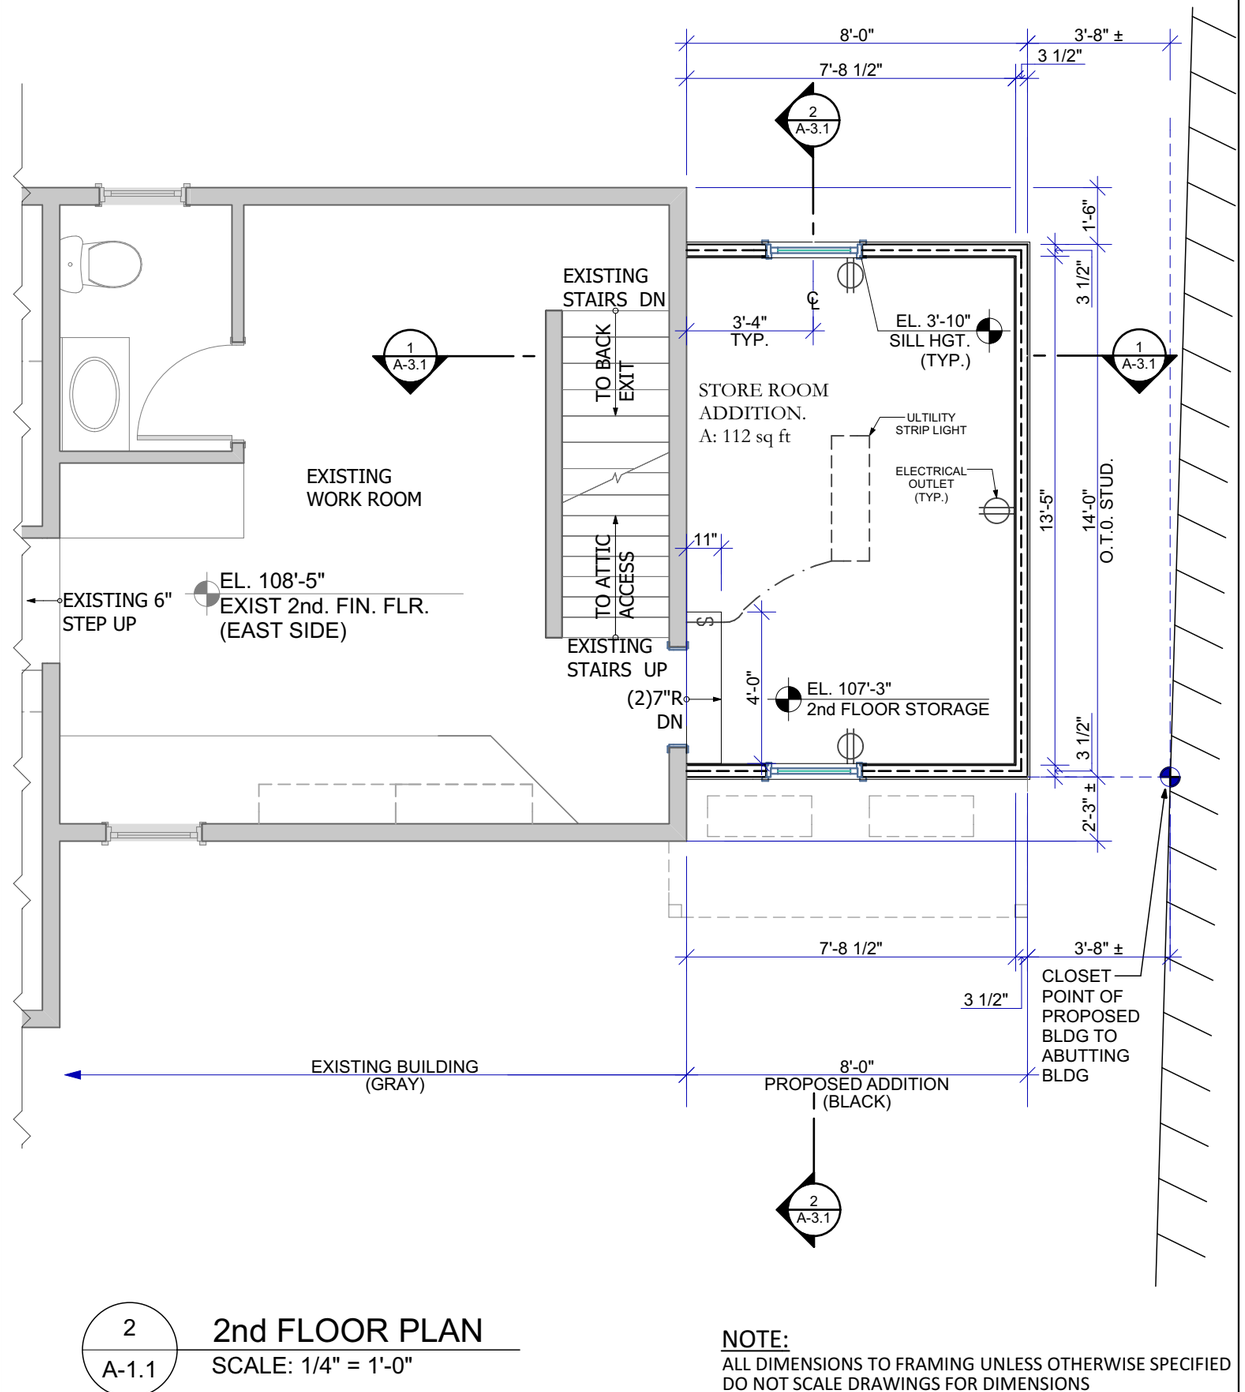

2 A-1.1 **2nd FLOOR PLAN**
SCALE: 1/4" = 1'-0"

NOTE:
ALL DIMENSIONS TO FRAMING UNLESS OTHERWISE SPECIFIED
DO NOT SCALE DRAWINGS FOR DIMENSIONS

REGISTERED ARCHITECT
STEPHEN J. BLATT
No. 858
STATE OF MAINE

Stephen Blatt Architects

5 SOUTH STREET STORAGE ROOM ADDITION

FLOOR PLANS
SCALE: 1/4" = 1' 4.19.2016

PLAN NORTH

A-1.1