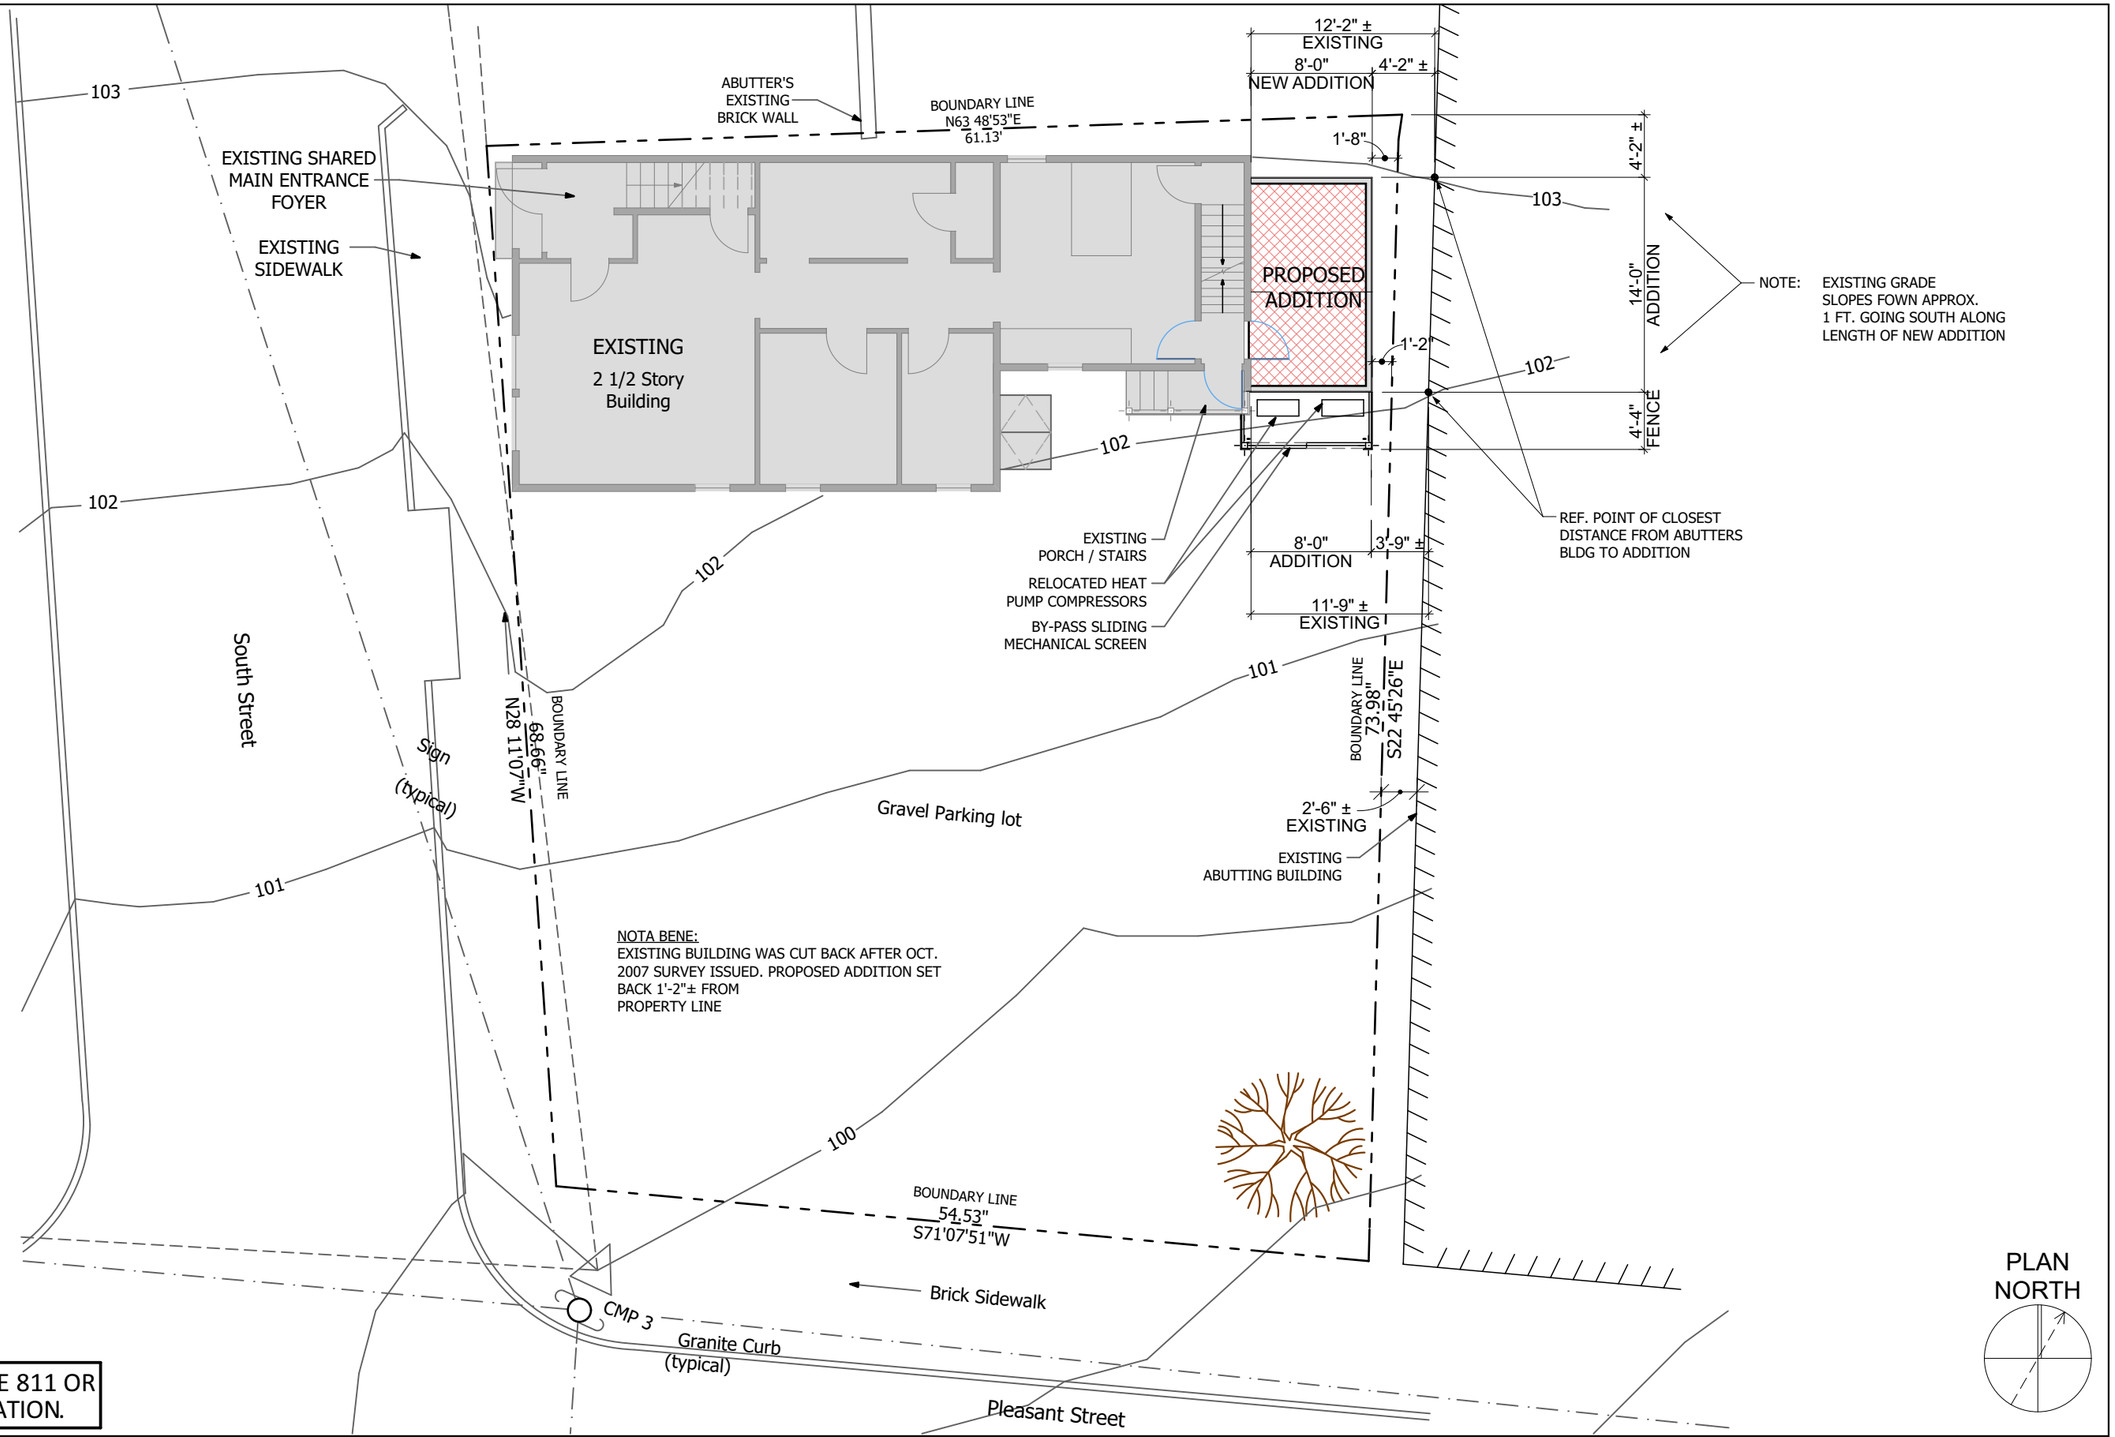

REGISTERED ARCHITECT
STEPHEN J. BLATT
No. 858
COMMONWEALTH OF MASSACHUSETTS

NOTE: G.C. TO CONTACT DIG SAFE 811 OR (888) DIG-SAFE PRIOR TO EXCAVATION.

Stephen Blatt Architects

5 SOUTH STREET STORAGE ROOM ADDITION

SITE PLAN

SCALE: 1" = 10' 4.19.2016

C-1