CITY OF PORTLAND ELECTRONIC STAMP:

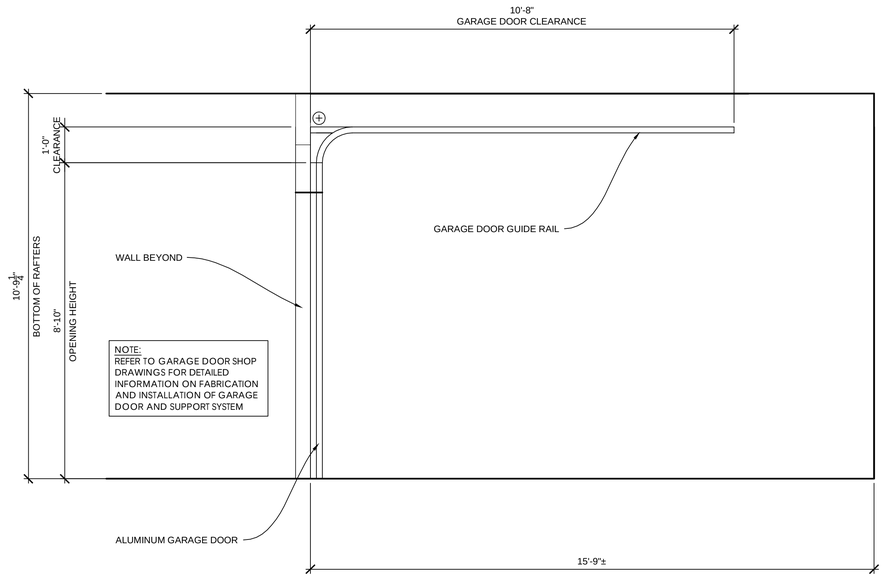

4 NOT USED
SCALE:

2 GARAGE DOOR SECTION
SCALE:1/2"=1'-0"

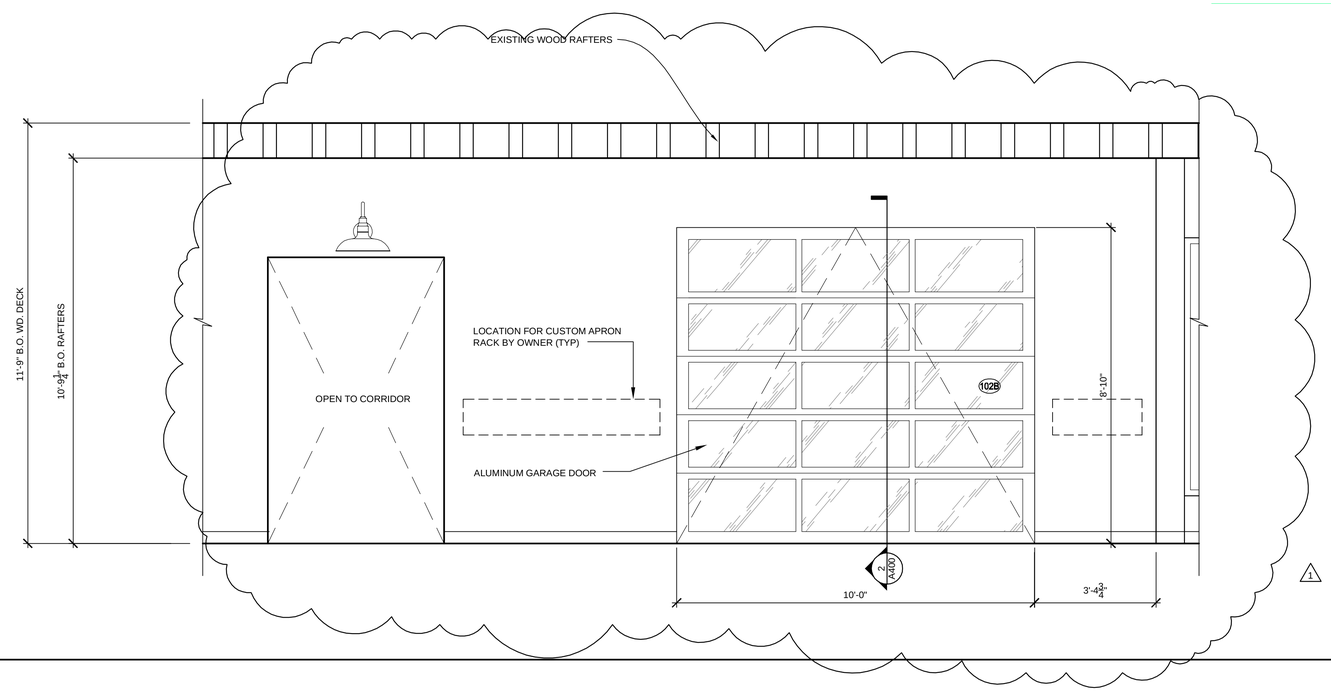

3 NOT USED
SCALE:

1 GARGE DOOR DETAIL
SCALE:1/2"=1'-0"

CLIENT:

255 MASSACHUSETTS AVENUE #801
BOSTON, MA 02115
PHONE: (603) 421-6500
WEBSITE:http://musepaintbar.com/

ARCHITECT:

phase zero design

EIGHT WILCOX STREET
SIMSBURY, CONNECTICUT 06070
PHONE: (860) 264-1624
FAX: (860) 264-1628
WEBSITE:www.phasezerodesign.com

MEP CONSULTANT:

OWNER:

MUSE PAINTBAR
245 COMMERCIAL STREET
PORTLAND, ME 04101

MUSE PAINTBAR
OWNER

REV	DATE	COMMENTS
1	03.05.2014	BUILDING DEPT COMMENTS

ISSUE DATE: 01.20.2014

SCALE: AS NOTED

SEAL:

LICENSED ARCHITECT
JAMES R. KIMBALL, JR.
No. 2908
STATE OF MAINE

PROJECT NUMBER: 1113158

DRAWN BY: CCO

CHECKED BY: MSG

Copyright (c) by Phase Zero Design Corp.
All Rights Reserved.

SHEET TITLE:

GARAGE DOOR DETAILS

SHEET NUMBER:

A400