FURNITURE NOTES:

1. FURNITURE VENDOR SHALL MAKE A SITE VISIT TO VERIFY FURNITURE CAN FIT IN THE ELEVATOR AND/OR CAN BE BROUGHT INTO THE SPACE FOR INSTALLATION.
2. FURNITURE VENDOR MUST PAD ALL WALLS AND DOOR FRAMES TO PROTECT THEM FROM DAMAGE DURING FURNITURE INSTALLATION OR MOVE.
3. ALL FURNITURE IS BY TENANT.
4. FURNITURE VENDOR MUST REVIEW EQUIP. LOCATIONS AND BRING POWER TO THOSE WHIP LOCATIONS. SEE A-3 DRAWINGS.
5. FURNITURE VENDOR TO FIELD VERIFY CLEAR DIMENSIONS PRIOR TO INSTALLATION. BRING ANY VARIATIONS FROM THE ARCHITECTURAL PLANS TO THE ARCHITECTS' ATTENTION.
6. G.C. IS RESPONSIBLE FOR COORDINATING THE INSTALLATION OF ALL ELECTRICAL AND TEL/DATA COMPONENTS ASSOCIATED WITH FURNITURE.
7. FURNITURE VENDOR TO COORDINATE ALL ASPECTS OF THE FURNITURE WALL SYSTEM WITH GENERAL CONTRACTOR.

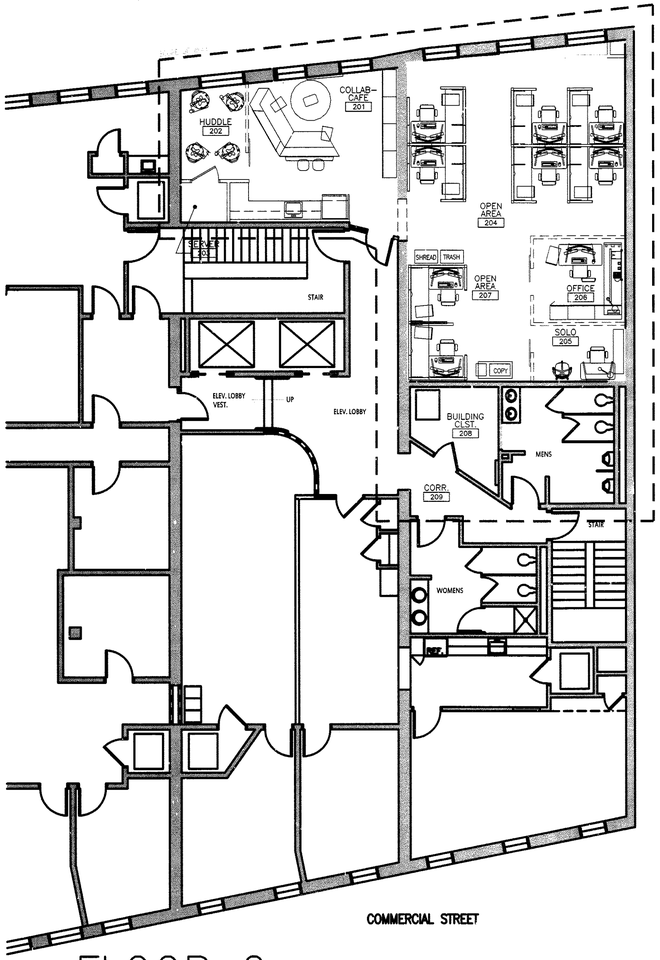

FLOOR 2

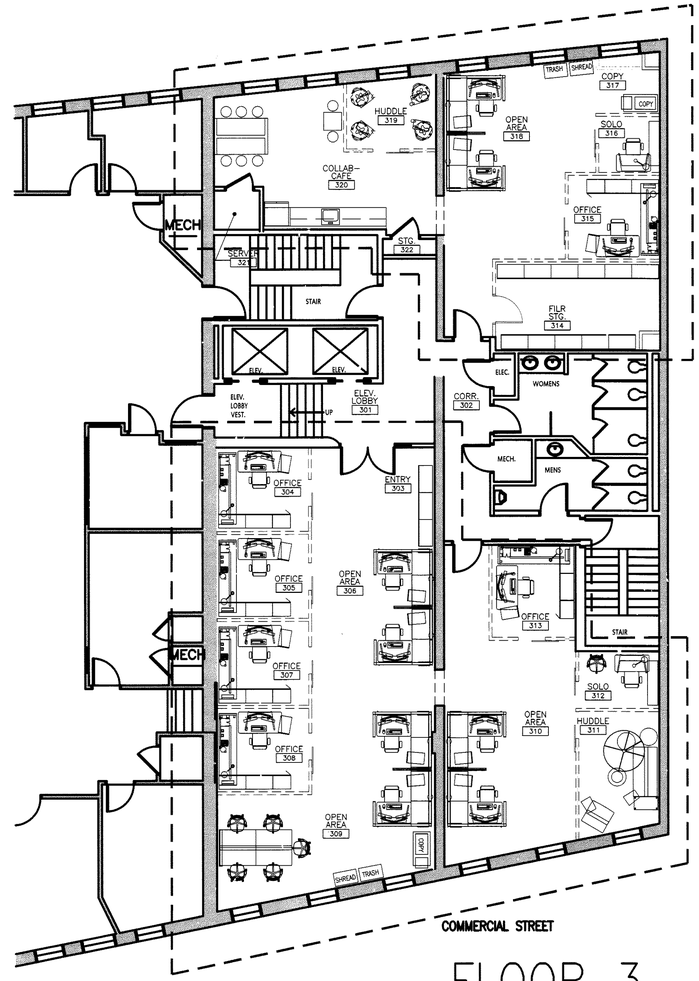

FLOOR 3

WHITED PLANNING + DESIGN

45 HEATHER ROAD
PORTLAND ME

MAINE CERTIFIED INTERIOR DESIGNER #2115

PROJECT
MEMIC
245 COMMERCIAL STREET
FLOOR 2 & FLOOR 3
PORTLAND, ME 04101

REVISION NO.	DATE

TITLE
FURNITURE PLAN

SCALE 1/8"=1'-0"
DATE 9.8.2014
DRWN. GB
CHK LISA WHITED

DRAWING NO.
A-1