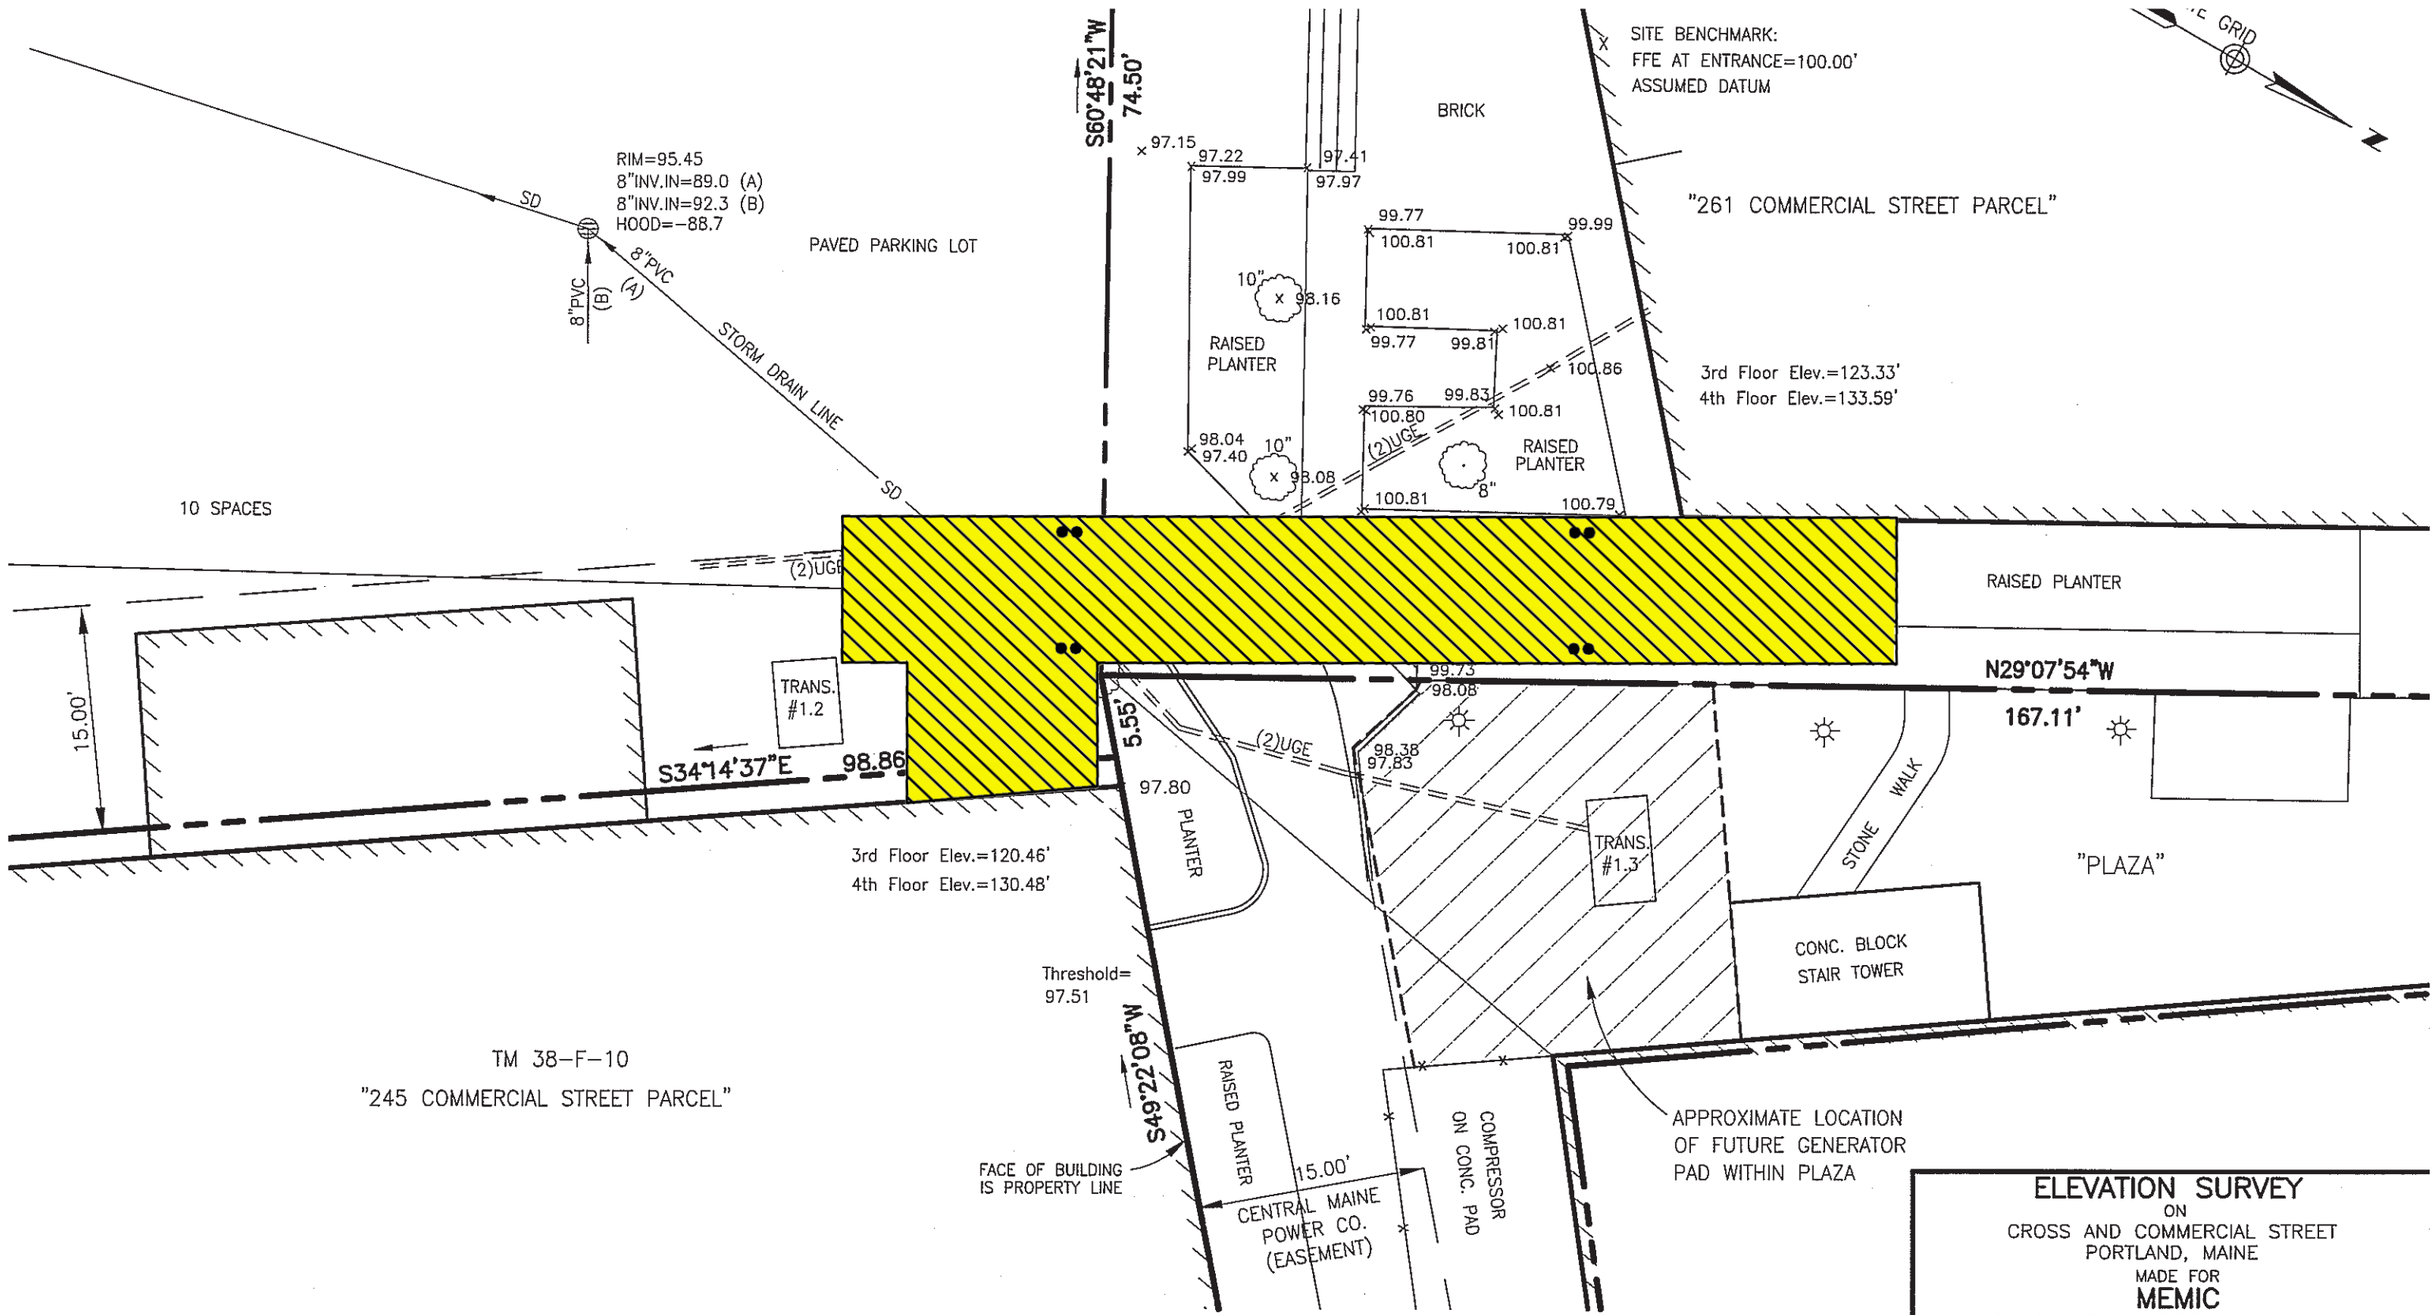

GRAPHIC SCALE

0 5' 10' 20'

PLAN REFERENCE:

EASEMENT PLAN ON COMMERCIAL, CROSS, FORE AND UNION STREETS, PORTLAND, MAINE MADE FOR RECORD OWNERS DICTAR ASSOCIATES II & CASCO VIEW HOLDINGS II, LLC DATED DEC. 7, 2010 BY OWEN HASKELL, INC.

ELEVATION SURVEY
ON
CROSS AND COMMERCIAL STREET
PORTLAND, MAINE
MADE FOR
MEMIC
261 COMMERCIAL STREET, PORTLAND, MAINE

OWEN HASKELL, INC.
390 U.S. ROUTE ONE, FALMOUTH, ME 04105 (207) 774-0424

Drwn By SDG	Date 03-26-14	Job No. 14-036P
Check By EB	Scale 1" = 10'	Drwg. No. 1