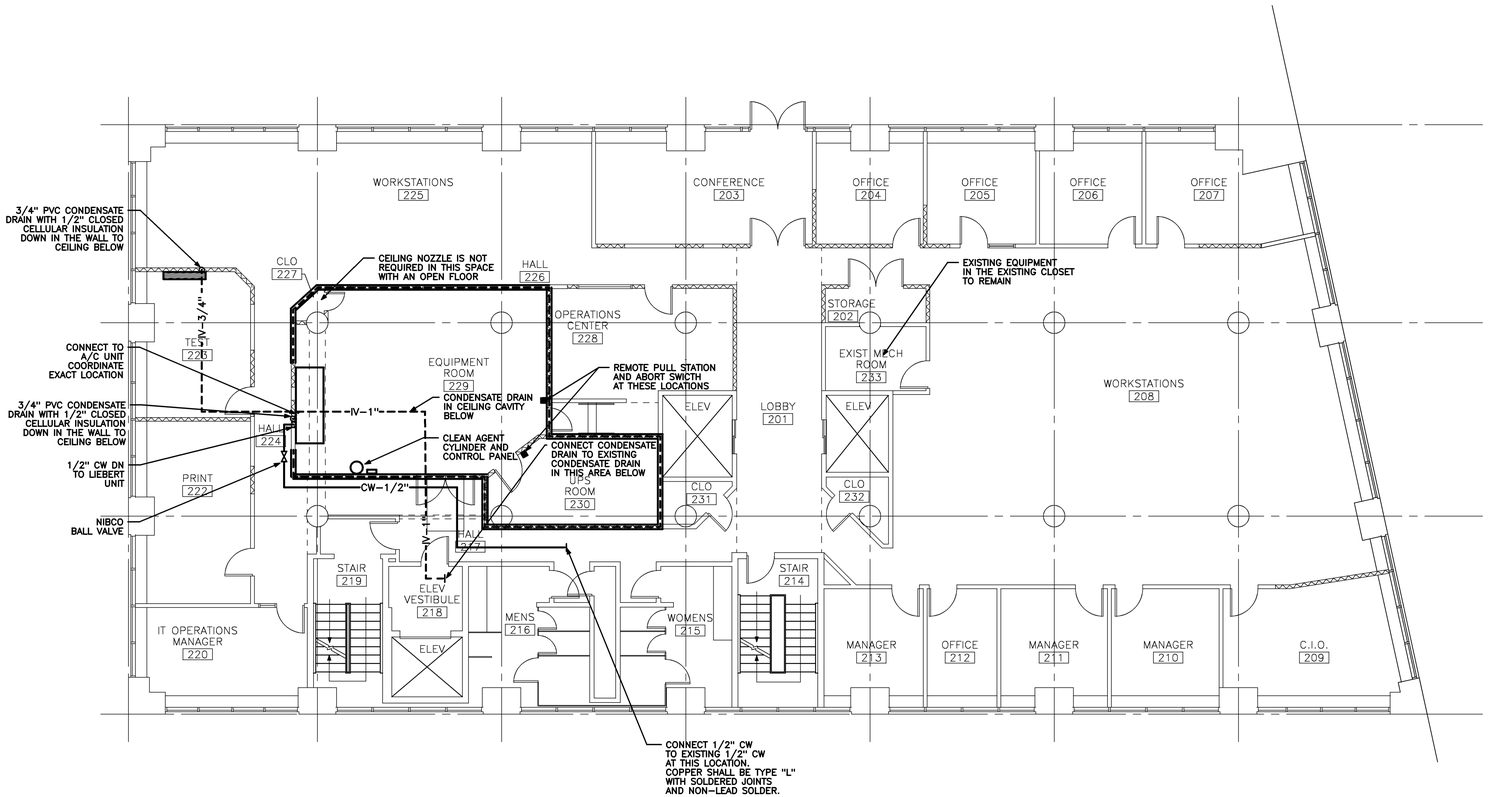

SECOND FLOOR PLAN PLUMBING/SPRINKLER

1/8" = 1'-0" | 0 4' 8' 12' | REF: NA | A1

Architects + Engineers

HARRIMAN ASSOCIATES

66 Pearl Street, Suite 301
Portland, Maine 04101

207.775.0053 tel
207.775.0460 fax
www.harriman.com

Building communities since 1870

© 2004

Project Title

MEMIC COMPUTER ROOM RELOCATION

PORTLAND, MAINE

HA Project No.	04150

Key Plan

Mark	Date	Description
–	11–03–04	ISSUED FOR CONSTRUCTION
–	10–19–04	90% REVIEW
–	10–01–04	DD REVIEW

Issue Dates

Drawing Status

Drawing Title

SECOND FLOOR PLAN PLUMBING/SPRINKLER

PA / PE: ROM	Drawn By: ROM

Drawing Number

P10.1