ZADE ASSOCIATES LLC
CONSULTING ENGINEERS
140 BEACH STREET, BOSTON, MA 02111
TEL. (617) 338-4406
FAX. (617) 451-2540
E-MAIL zadeco@aol.com

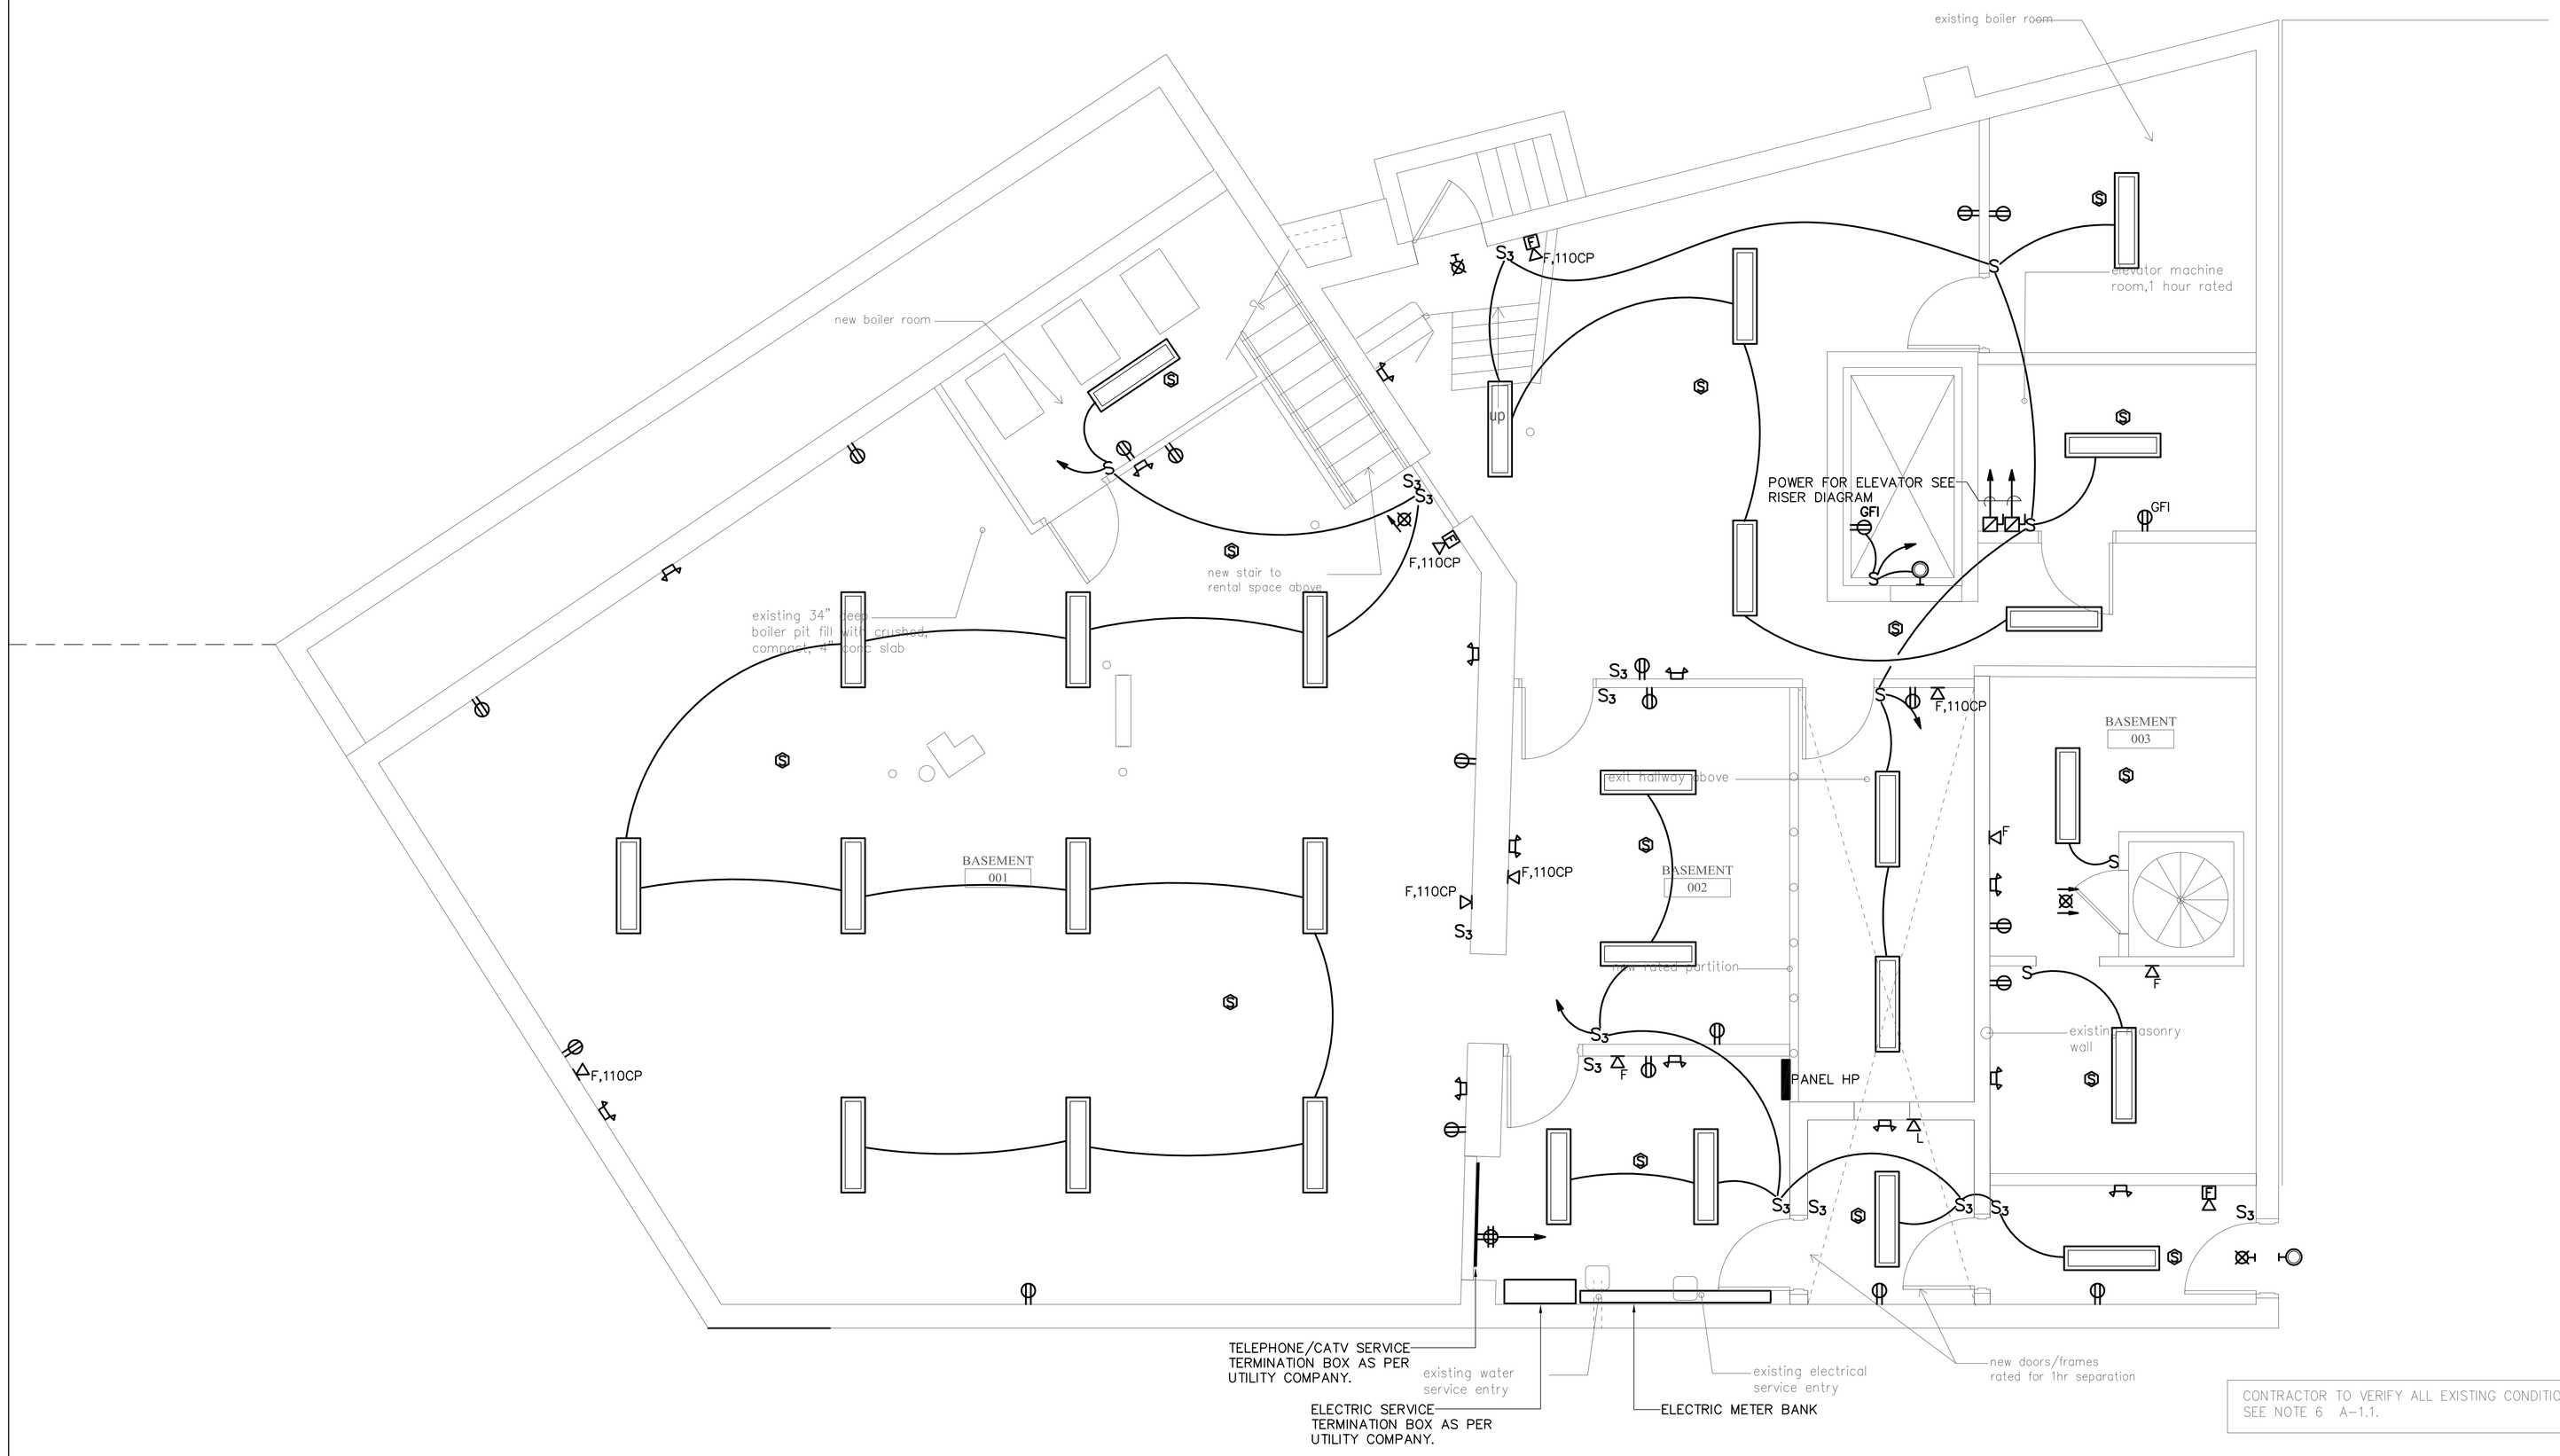

CONTRACTOR TO VERIFY ALL EXISTING CONDITIONS
SEE NOTE 6 A-1.1.

James Sterling AIA
Architect
142 High Street
Portland, Maine

SHWARTZ BUILDING
RENOVATIONS

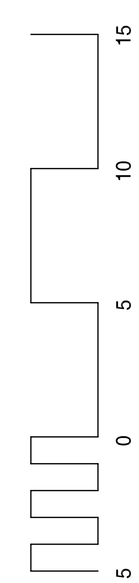

ELECTRICAL
BASEMENT FLOOR PLAN
scale: 1/4"=1'-0"

E-1