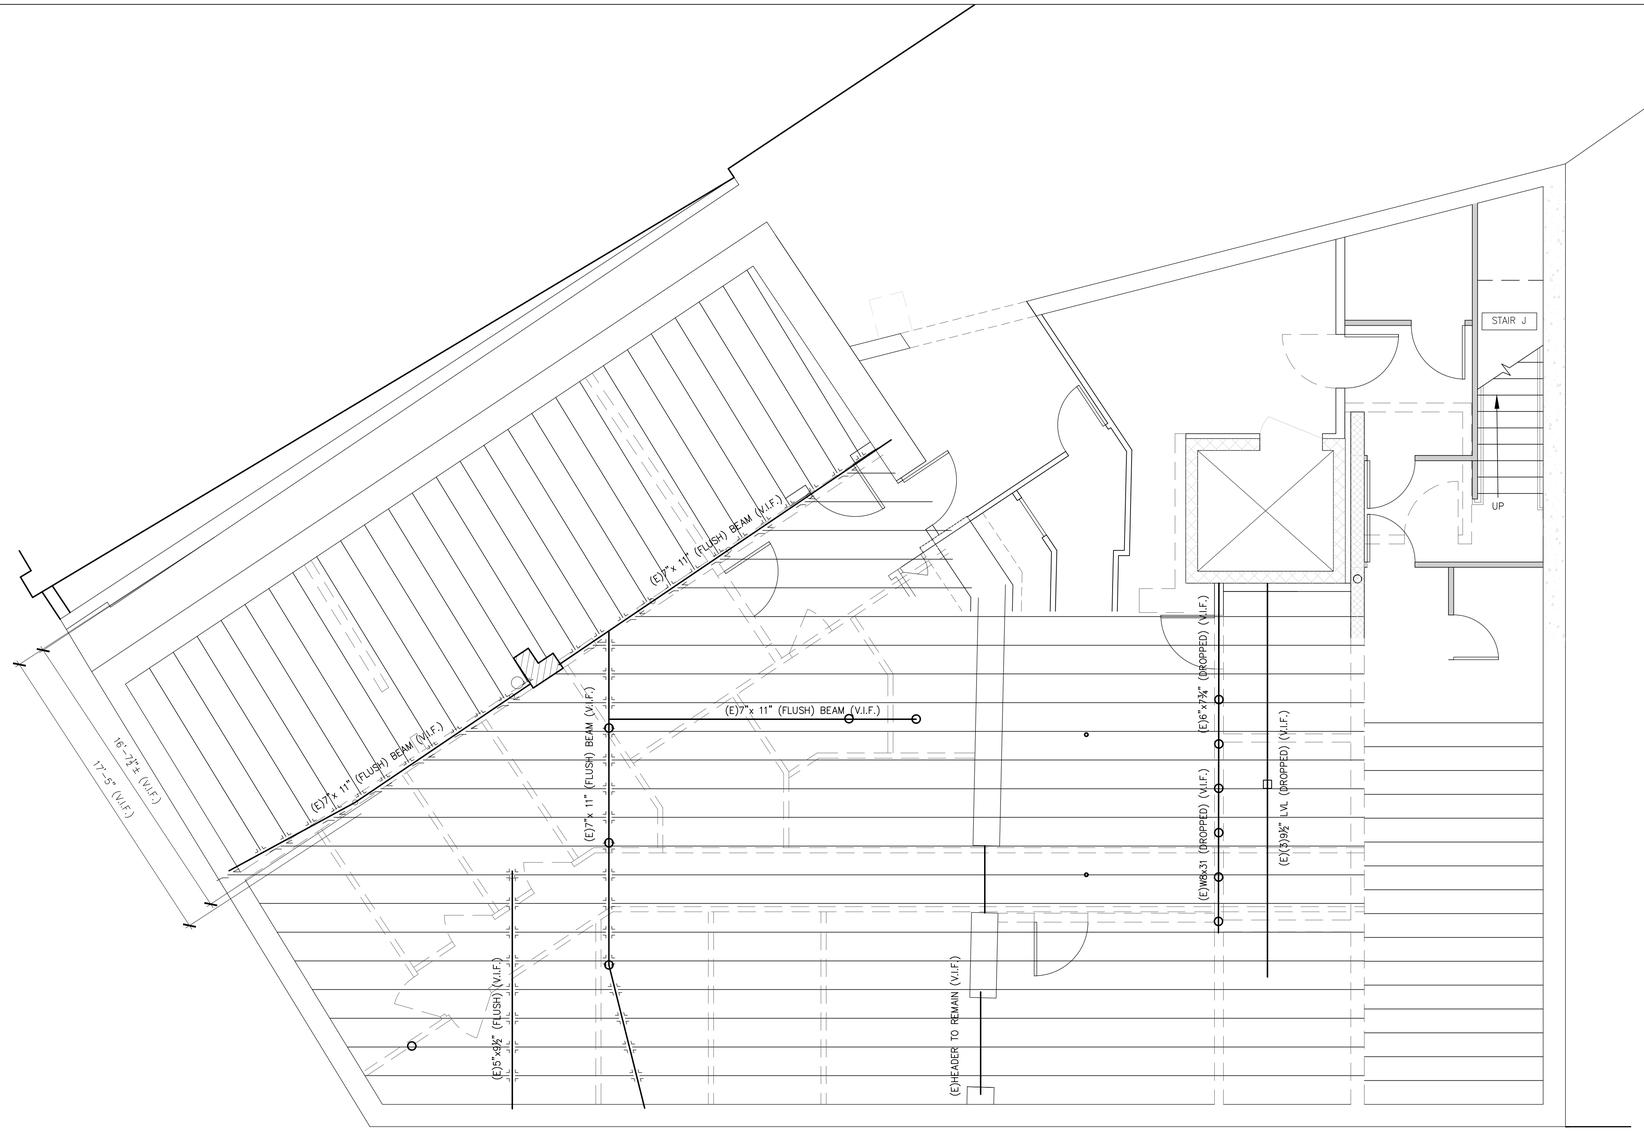

FIRST FLOOR FRAMING PLAN

1/4" = 1'-0"

L & L STRUCTURAL
ENGINEERING SERVICES, INC.
SIX Q STREET
SOUTH PORTLAND, MAINE 04106
PHONE: (207) 767-4830
FAX: (207) 799-5432
EMAIL: JLEASURE@L-L-ENG.COM

STATE OF MAINE
JOSEPH H. LEASURE
No. 6242
LICENSED PROFESSIONAL ENGINEER

rev.	date	description	appr'd
A	07/07/17	FOR PERMIT ONLY	JHL

designed by: JHL
drawn by: RJW, PJM
checked by: JHL
scale: AS NOTED
date: 07/07/2017
plot date: 07/07/2017
project #: 2016-211

BUILDING LOCATED AT
602 CONGRESS STREET
PORTLAND, MAINE

BUILDING REVIEW
FIRST FLOOR FRAMING PLAN

S1.0

THESE DRAWINGS HAVE BEEN DEVELOPED BY L&L STRUCTURAL ENGINEERING SERVICES, INC. FOR THE TITLED SET ONLY. THE DRAWINGS ARE THE SOLE PROPERTY OF L&L ENGINEERING SERVICES, INC. AND THEY SHALL NOT BE USED, LENT, COPIED OR ALTERED WITHOUT THE WRITTEN CONSENT OF L&L STRUCTURAL ENGINEERING SERVICES, INC.