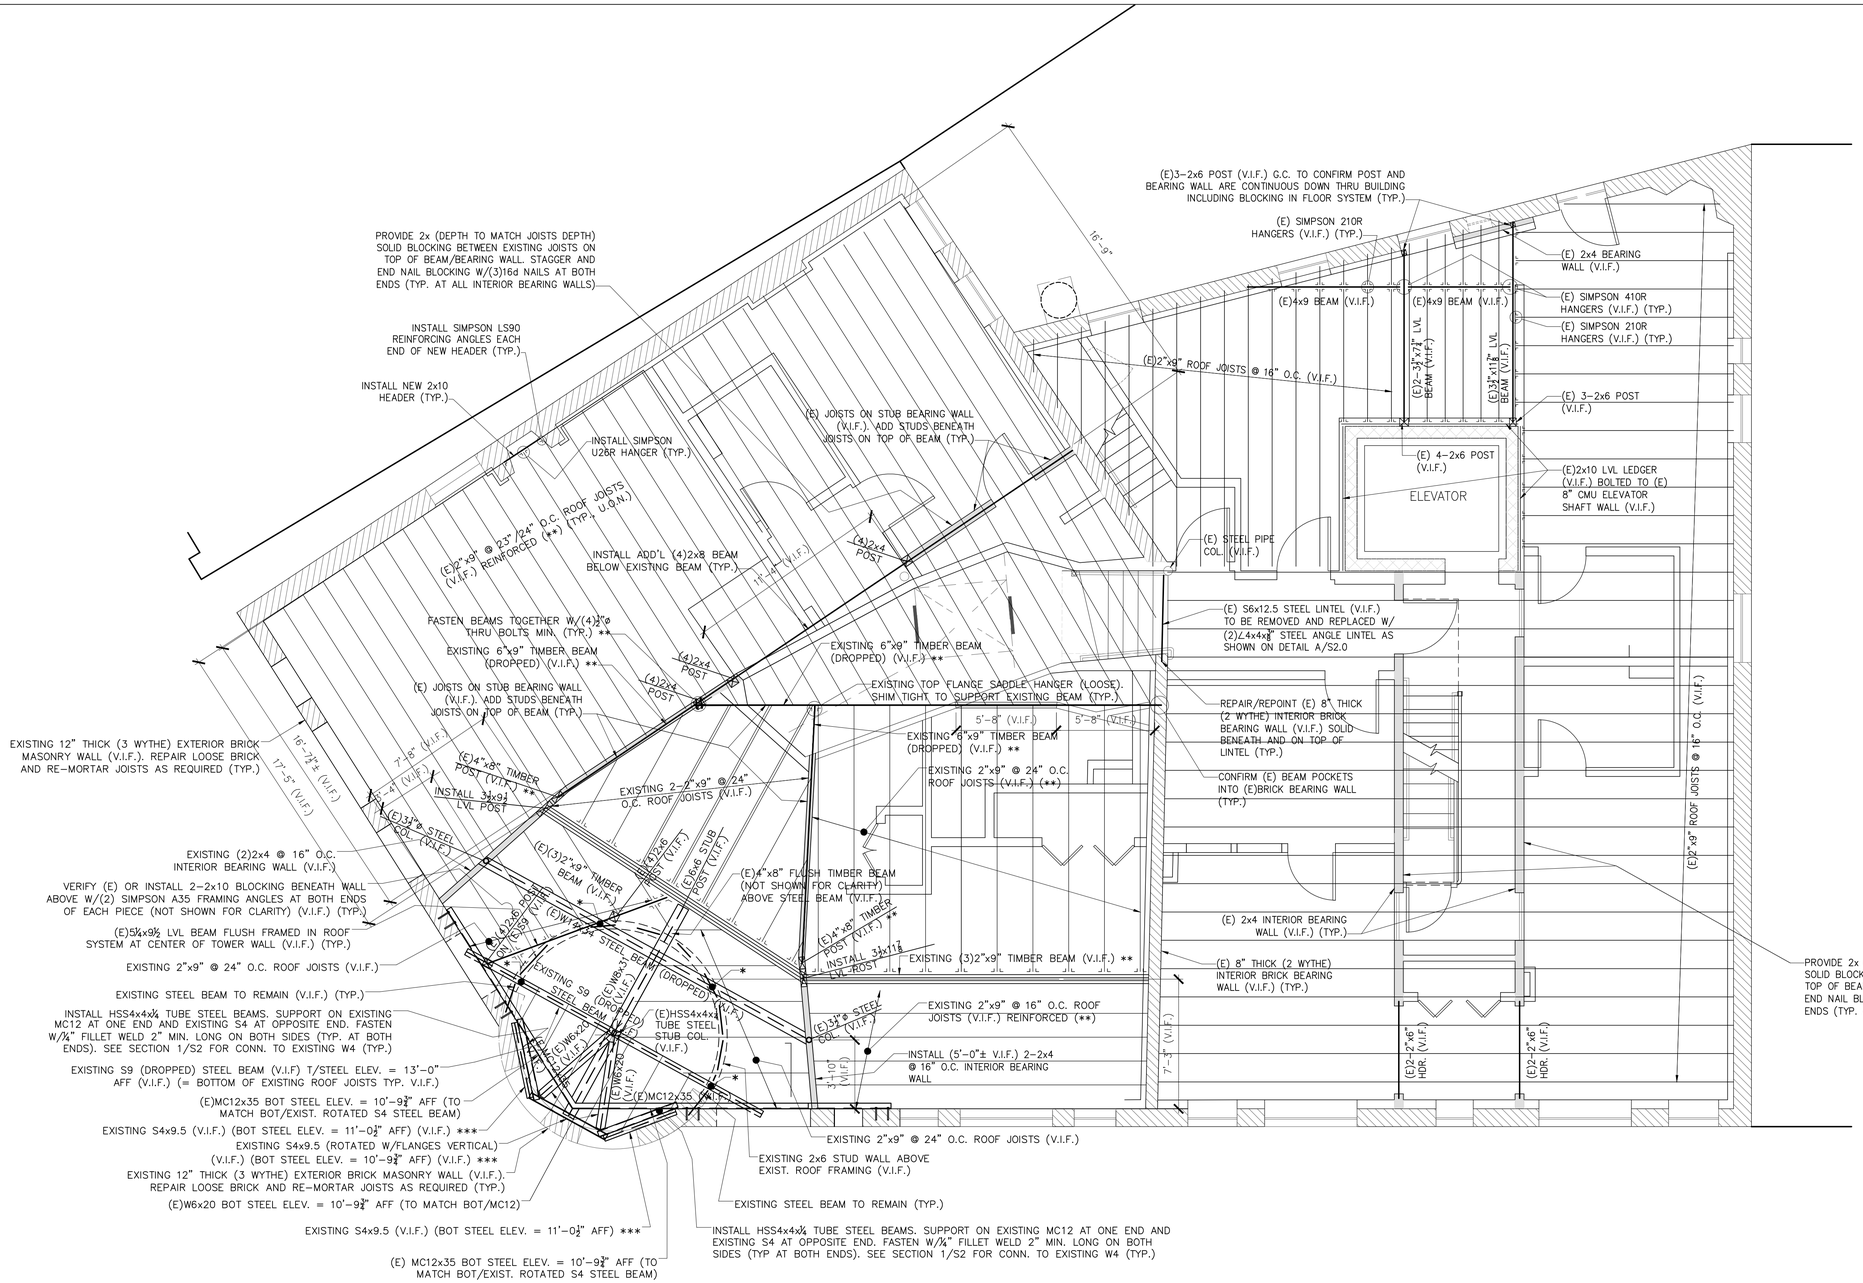

NOTES:

1. "*" INDICATES: SIMPSON TIE DOWNS HD5B) 3D IN PLACE. (TYP. 4 PLACES)
2. "**" INDICATES: CONFIRM WORK SPECIFIED IS COMPLETED (TYP.)
3. "***" INDICATES: CLEAN EXISTING STEEL LINTELS COMPLETELY USING ROTATING WIRE BRUSH FREE OF RUST, DEBRIS, OIL, AND GREASE TO BARE STEEL. COAT W/PRIMER PAINT TNEMEC 10-99 ALKYD RUST INHIBITIVE PRIMER, 2.0 TO 3.5 MILS DRY THICKNESS, OR APPROVED ALTERNATE AND TOP COAT TNEMEC SERIES 2 TNEMEC-GLOSS ENAMEL, 3.0 TO 5.0 MILS DRY THICKNESS, OR APPROVED ALTERNATE. – REINFORCE AS INDICATED ON DWG S1.
4. "E" INDICATES: EXISTING
5. "V.I.F." INDICATES: CONTRACTOR TO "VERIFY IN FIELD"
6. "TYP" INDICATES: TYPICAL
7. "WP" INDICATES: WORK POINT
8. "AFF" INDICATES: ABOVE EXISTING "FINISH (SUB) FLOOR"
9. " (KIPS)" INDICATES: STRUCTURAL GRAVITY BEAM REACTION (kips) + VERTICAL BEAM REACTION DUE TO LATERAL LOAD (kips) AS APPLICABLE TO BE INCORPORATED INTO OVERALL STRUCTURAL DESIGN OF BUILDING PREPARED BY STRUCTURAL INTEGRITY CONSULTING ENGINEERS, INC.

ROOF FRAMING PLAN

1/4" = 1'-0"

L & L STRUCTURAL
ENGINEERING SERVICES, INC.
SIX Q STREET
SOUTH PORTLAND, MAINE 04106
PHONE: (207) 767-4830
FAX: (207) 799-5432
EMAIL: JLEASURE@L-L-ENG.COM

STATE OF MAINE
JOSEPH H. LEASURE
No. 6242
LICENSED PROFESSIONAL ENGINEER

rev.	date	description	appr'd
A	07/07/17	FOR PERMIT ONLY	JHL

designed by: JHL
drawn by: RVH, PJM
checked by: JHL
scale: AS NOTED
date: 07/07/2017
plot date: 07/07/2017
project # 2016-211

BUILDING LOCATED AT
602 CONGRESS STREET
PORTLAND, MAINE

BUILDING REVIEW
ROOF FRAMING PLAN

S1.4

THESE DRAWINGS HAVE BEEN DEVELOPED BY L&L STRUCTURAL ENGINEERING SERVICES, INC. FOR THE TITLED SET ONLY. THE DRAWINGS ARE THE SOLE PROPERTY OF L&L ENGINEERING SERVICES, INC. AND THEY SHALL NOT BE USED, LENT, COPIED OR ALTERED WITHOUT THE WRITTEN CONSENT OF L&L STRUCTURAL ENGINEERING SERVICES, INC.