SHWARTZ BUILDING RENOVATIONS
600–604 CONGRESS STREET
PORTLAND, MAINE
SECTIONS

A12

JOHN H. LEASURE ARCHITECT, INC.
6 Q STREET
SOUTH PORTLAND, MAINE 04106

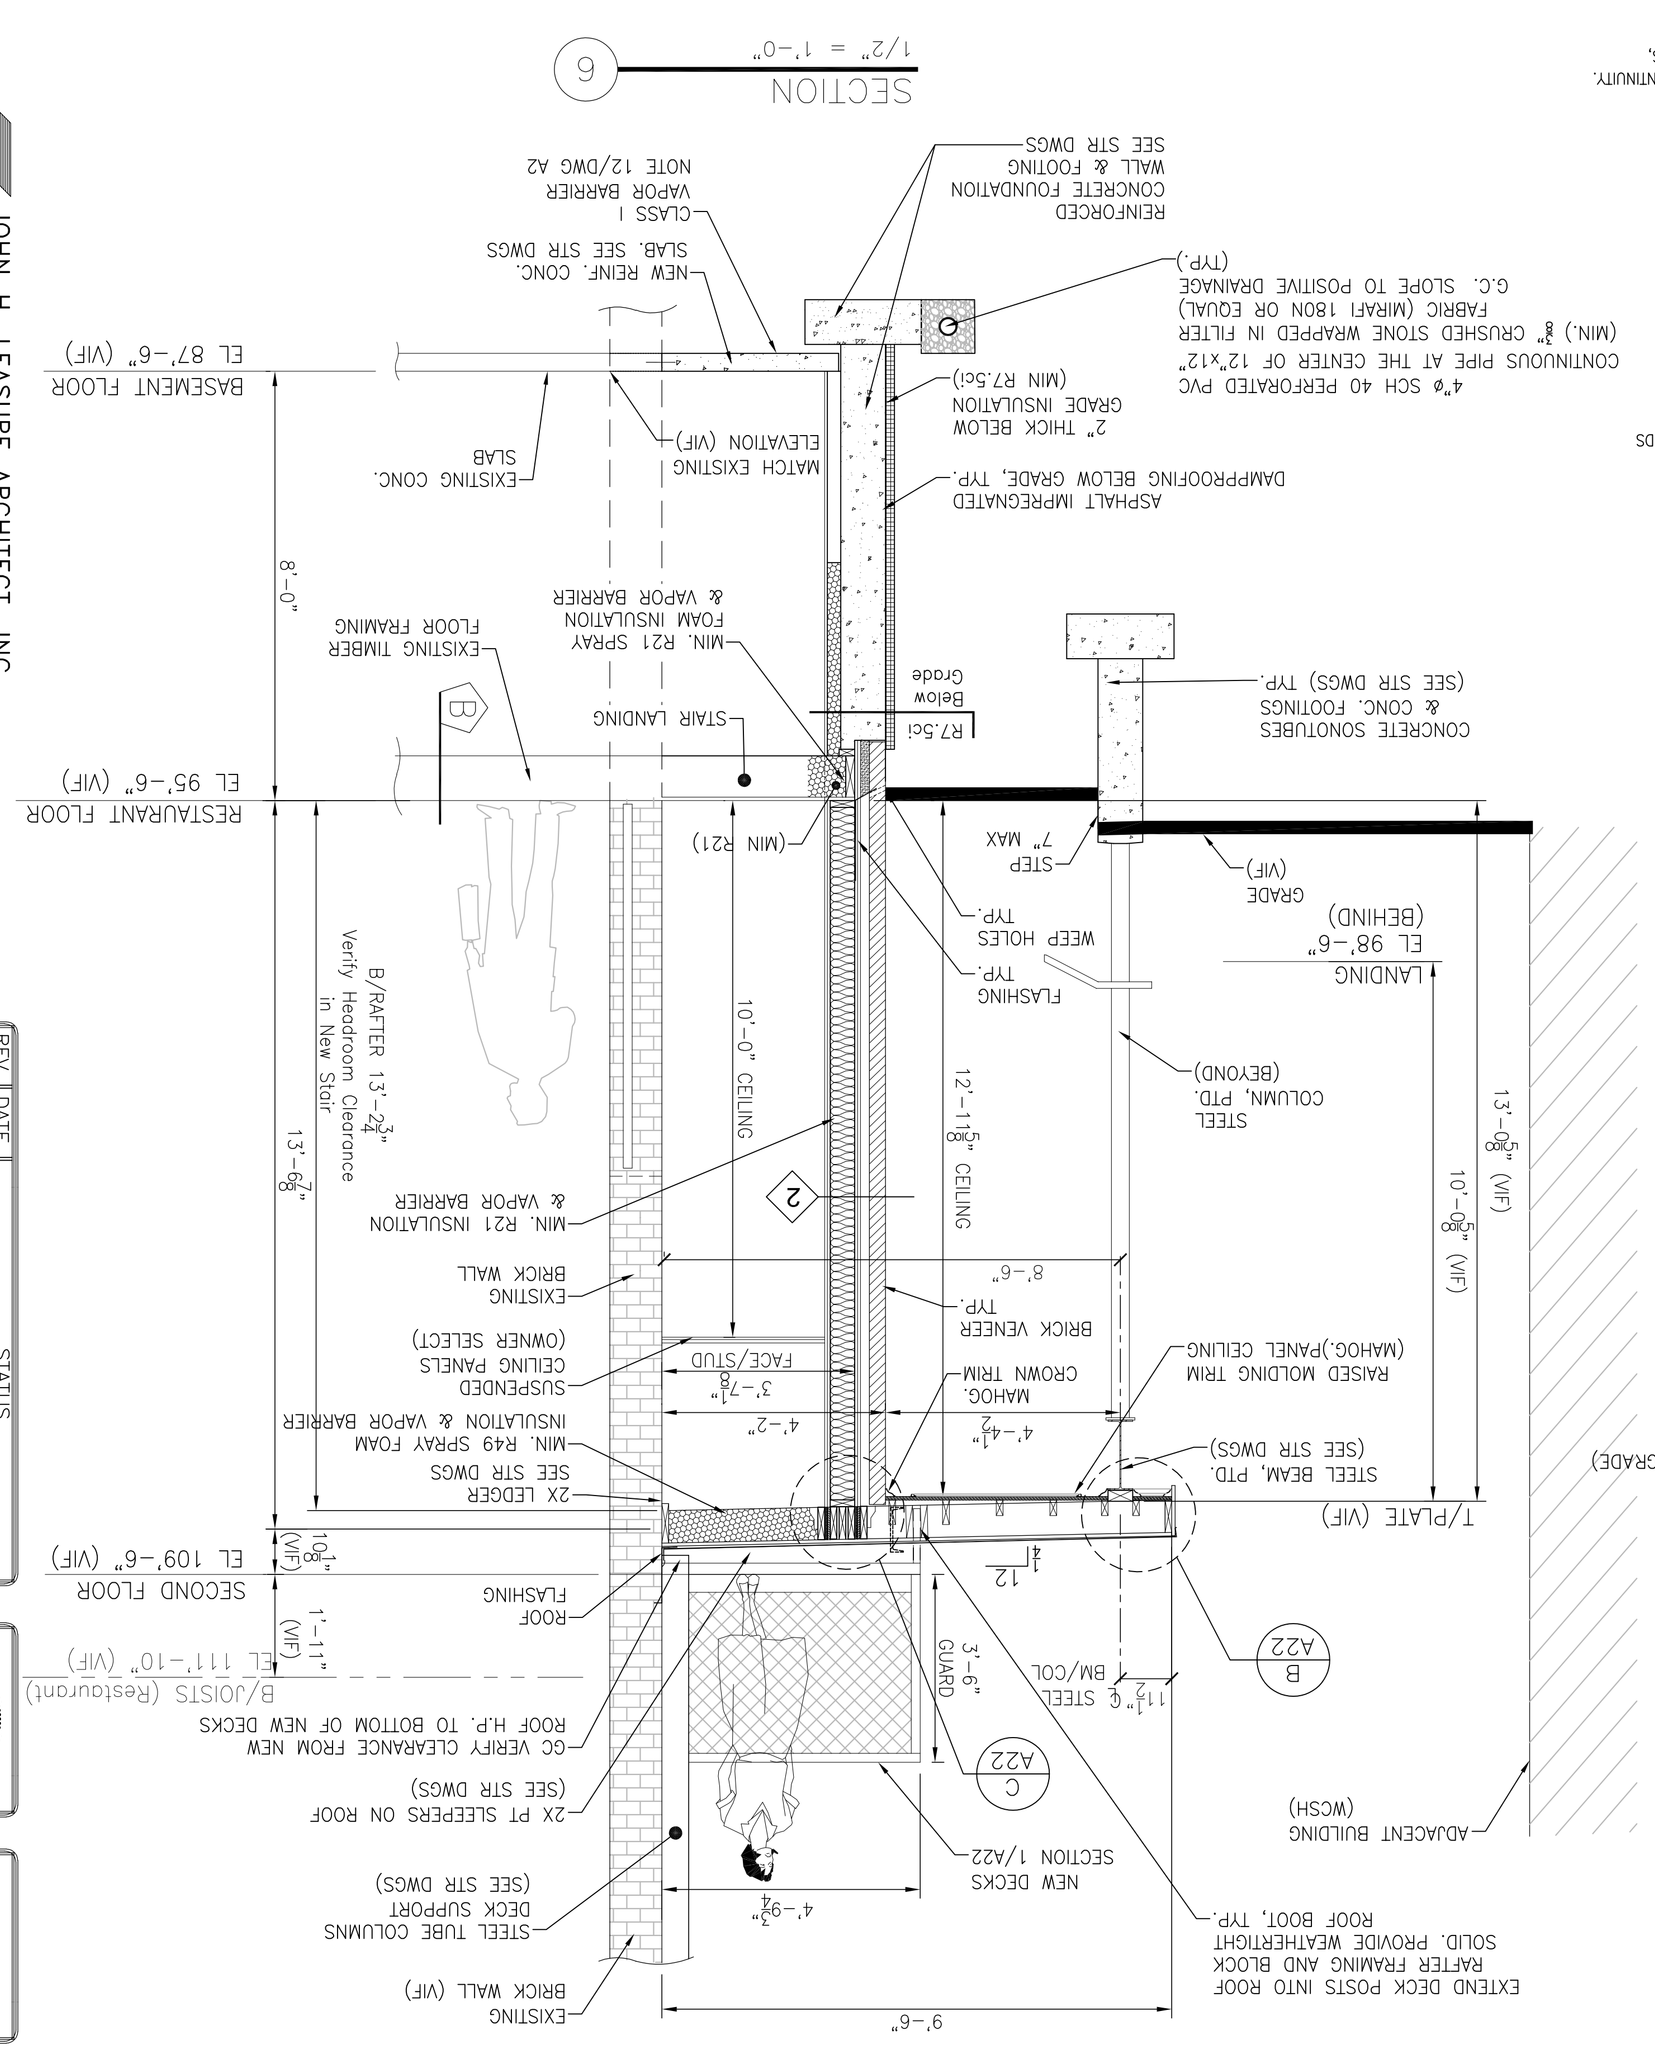

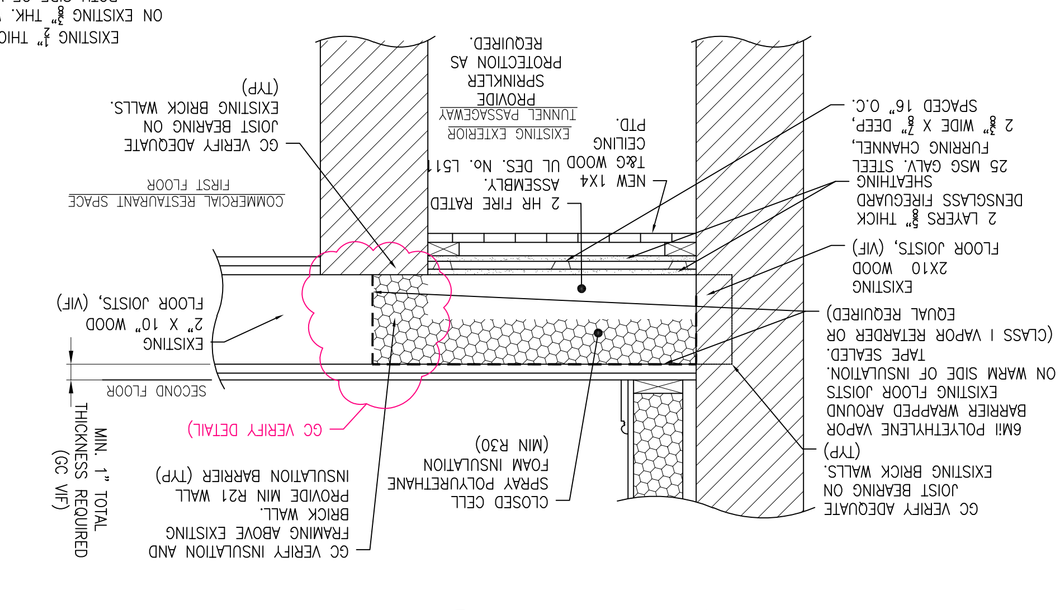

REV.	DATE	STATUS
.	3-30-17	STATE FIRE MARSHAL SUBMISSION
1	4-28-17	SUBMITTED FOR PERMITS

STATE OF MAINE
JOHN H. LEASURE
No. 310
ARCHITECT