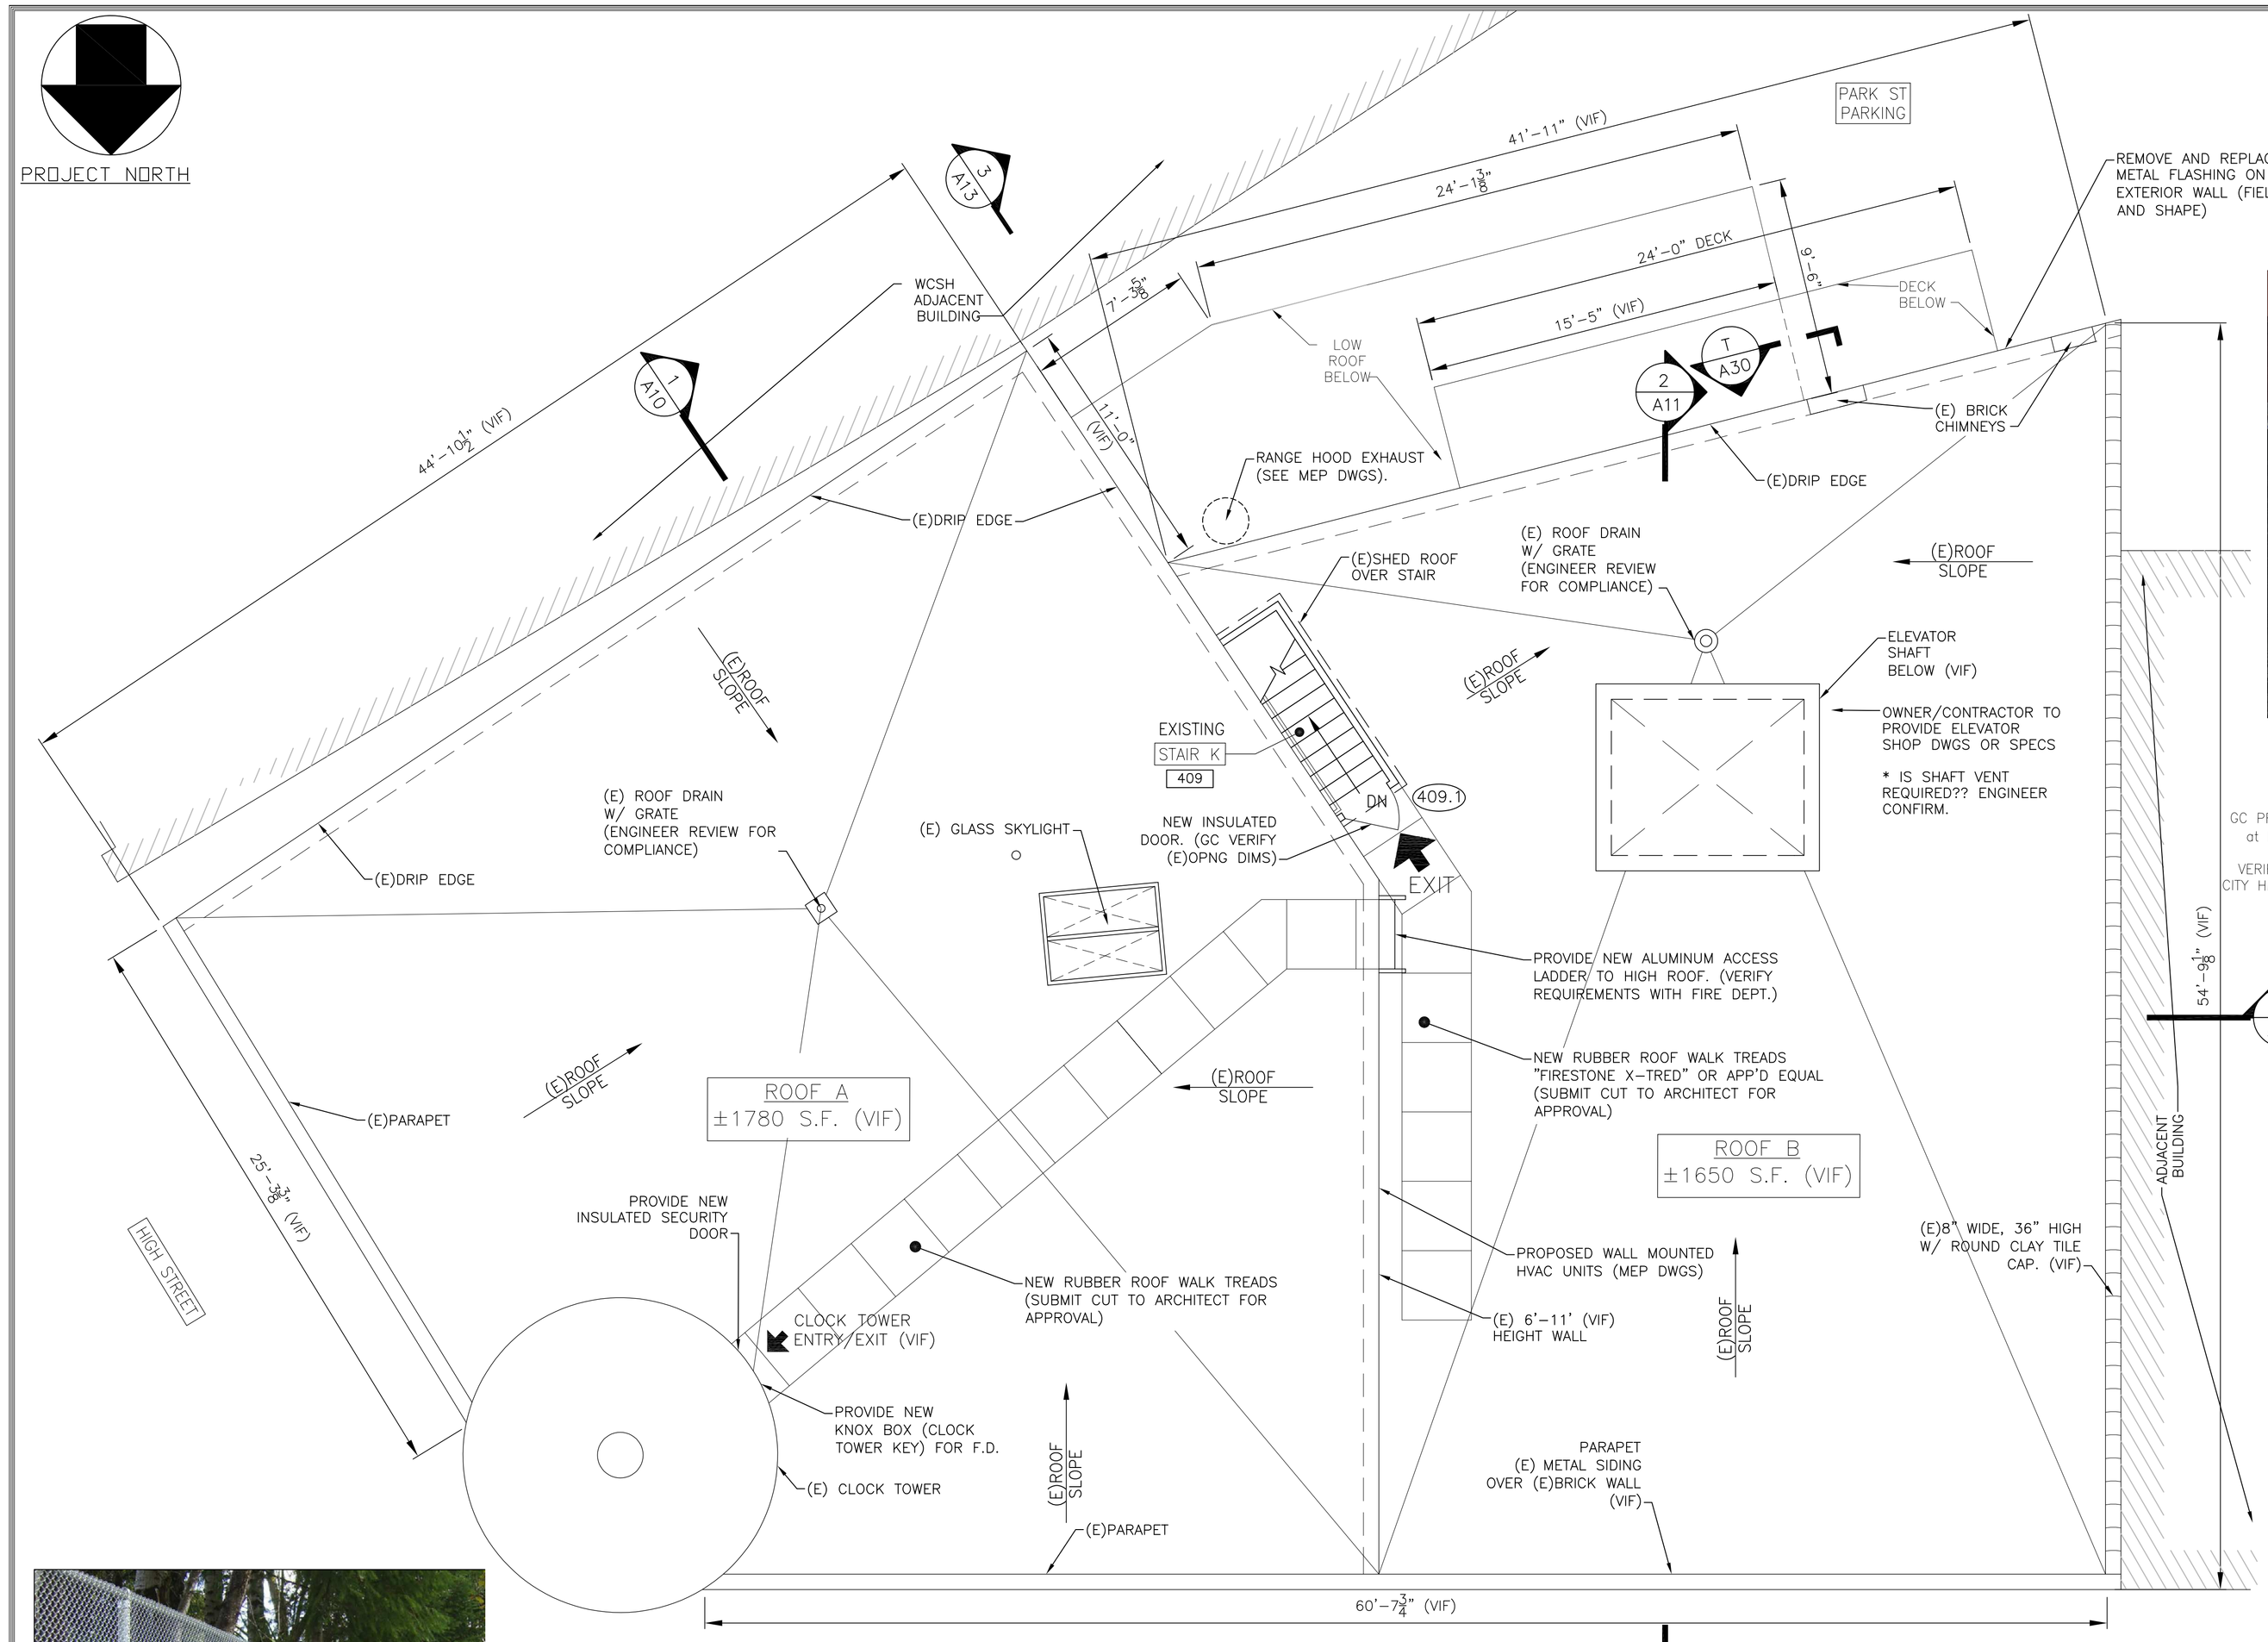

ROOF PLAN – DIAGRAM

1/4" = 1'-0"

0 4' 8'

NOTES:

1. GC VERIFY ALL INDICATED ROOF FEATURE LOCATIONS AND DIMENSIONS

2. ENGINEER CONFIRM ADEQUATE ROOF DRAINS, GRATES AND DRAIN RISERS.

Elevator Shaft & Existing Roof Access Stair

NOTE:

GC PROVIDE MINI MESH FENCE (See Photo at Lower left) ON OWNER DESIGNATED ROOFTOP.
VERIFY TYPE, LOCATION & EXTENTS WITH CITY HISTORIC PRESERVATION AND FIRE DEPT BEFORE INSTALLATION.

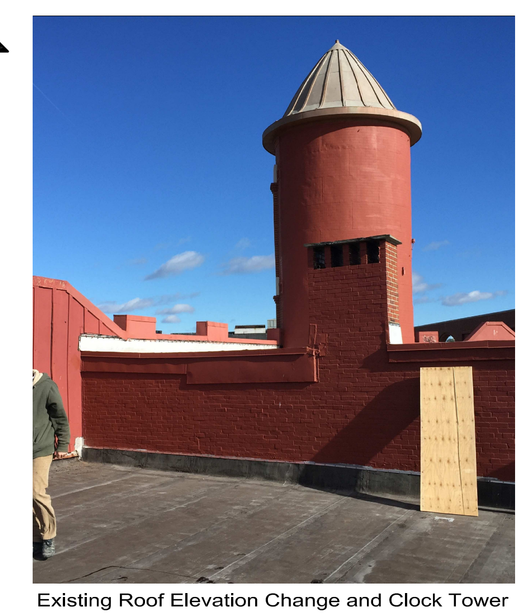

Existing Roof Elevation Change and Clock Tower

Proposed mini-mesh Roof Security Fence

REGISTERED ARCHITECT JOHN H. LEASURE No. 310 STATE OF MAINE

REV.	DATE	STATUS
.	3-30-17	STATE FIRE MARSHAL SUBMISSION
1	4-28-17	SUBMITTED FOR PERMITS

JOHN H. LEASURE ARCHITECT, INC.
6 Q STREET
SOUTH PORTLAND, MAINE 04106

SHWARTZ BUILDING RENOVATIONS
600-604 CONGRESS STREET
PORTLAND, MAINE

ROOF PLAN

A7