PROJECT NORTH

(1) KB – Knox Box
(1) B – Beam Detector transmitter/ Receiver
(1) R – Beam Detector Reflector
(10) S – Smoke Detector
(3) H – Heat Detector
(2) CO – Carbon Monoxide Detector
(3) M – Pull Station
(5) F – Horn Strobe
(4) SF – Strobe
(1) ANN – Remote Annunciator
(1) FACP – Fire alarm Control Panel

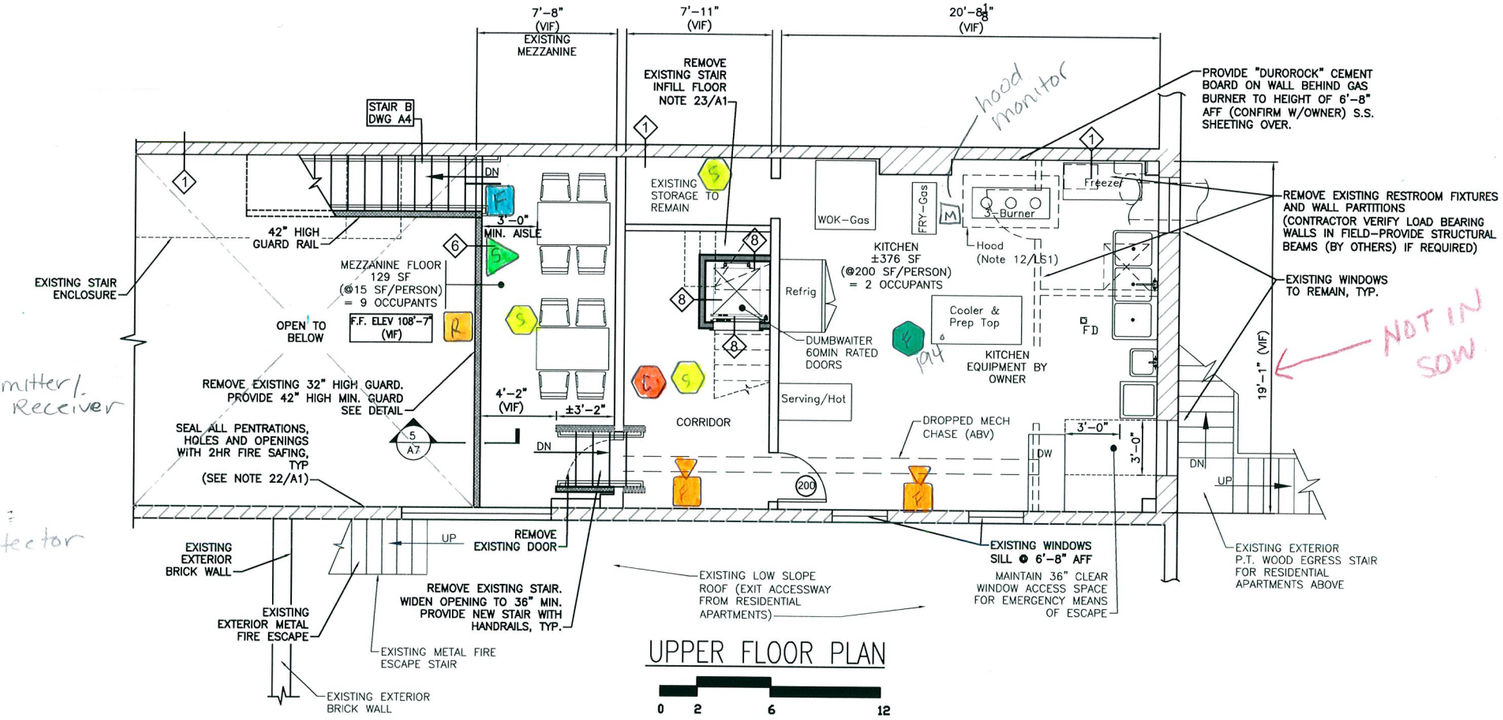

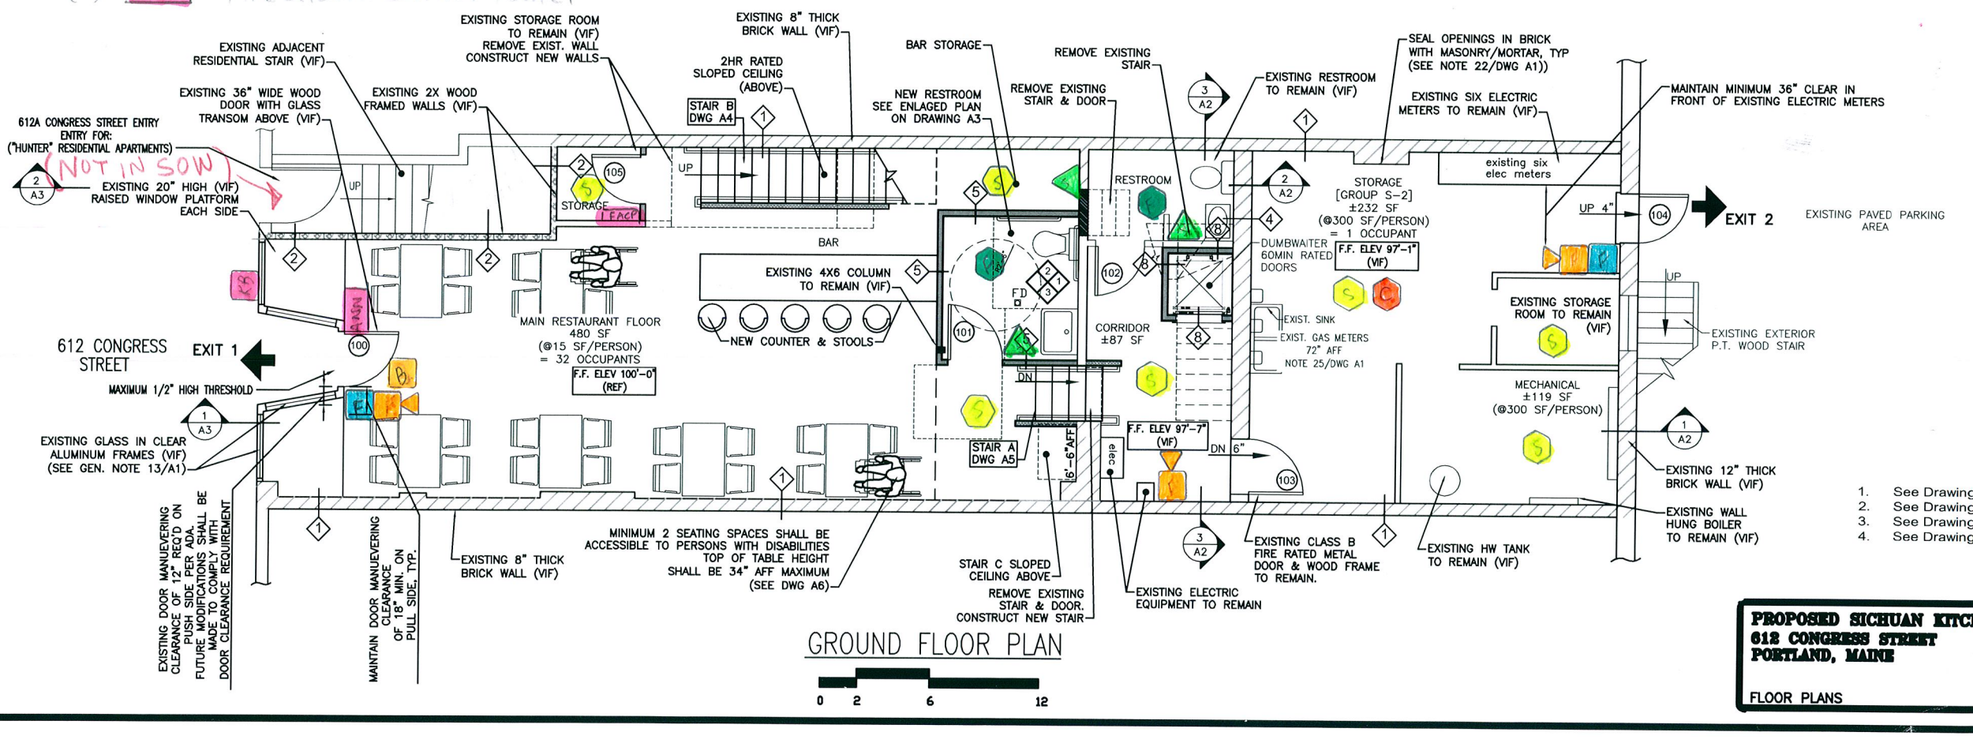

NOTES

1. See Drawing A1 for General Notes
2. See Drawing A8 for Wall Types
3. See Drawing A9 for Ceiling Types
4. See Drawing A10 for Door Schedule

REGISTERED ARCHITECT JOHN H. LEASURE No. 310

REV.	DATE	STATUS
	2-04-16	PERMIT SUBMISSION
	2-12-16	PERMIT RESUBMISSION

JOHN H. LEASURE ARCHITECT, INC.
6 Q STREET
SOUTH PORTLAND, MAINE 04106

PROPOSED SICHUAN KITCHEN – RESTAURANT
612 CONGRESS STREET
PORTLAND, MAINE

FLOOR PLANS

A2