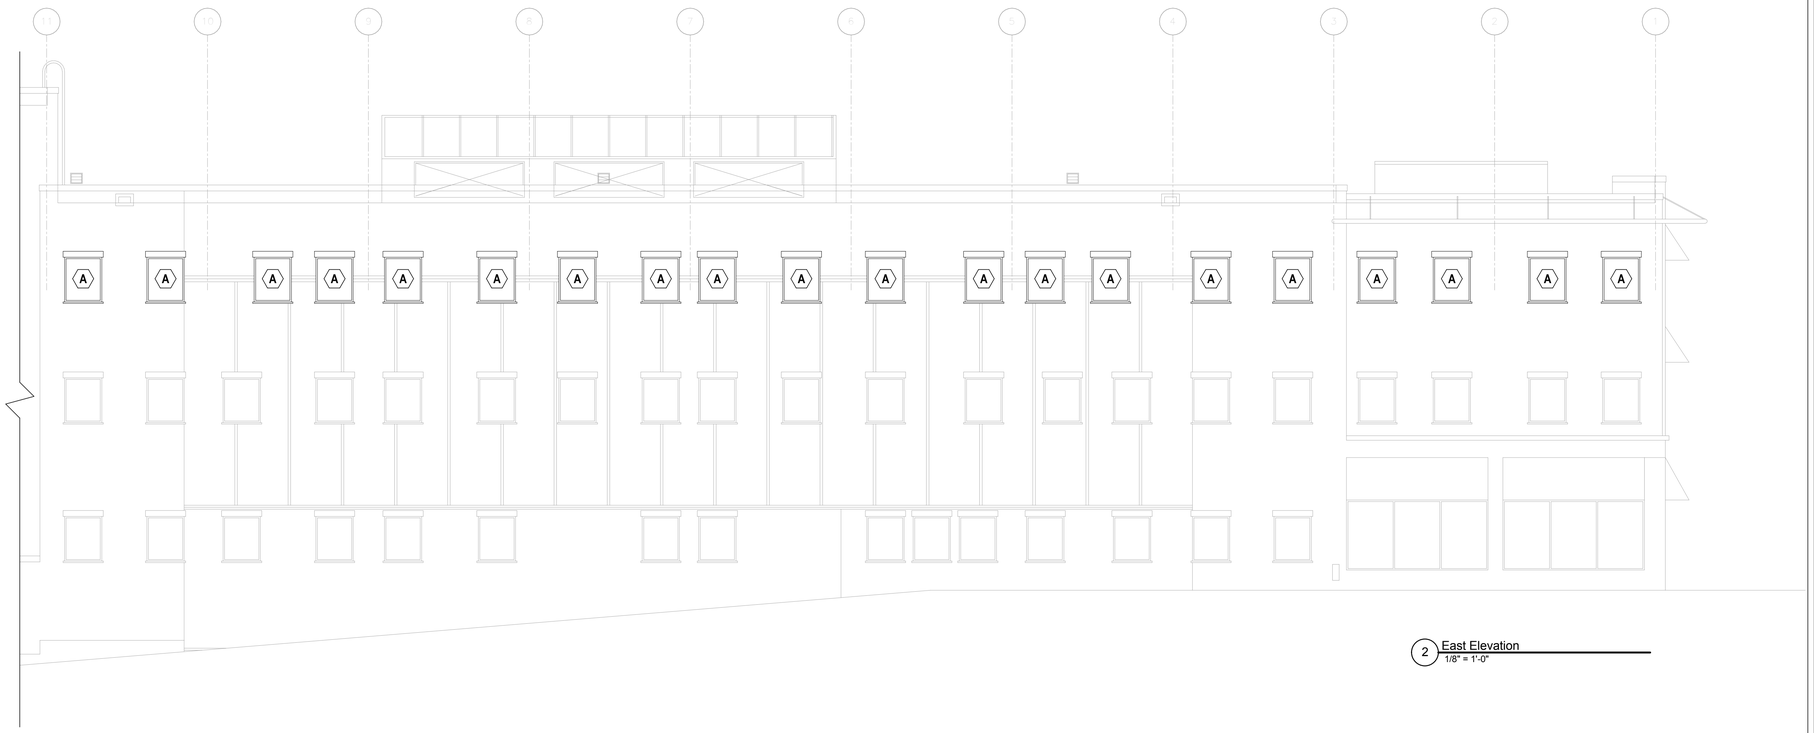

2 East Elevation
1/8" = 1'-0"

1 North Elevation
1/8" = 1'-0"

CANAL 5 STUDIO
Architecture / Planning / Interior Design
207 553 2115
One Canal Plaza, Suite 888
Portland, Maine 04101
canal5studio.com

Project Title

WINDOW REPLACEMENT

110 FREE ST, PORTLAND, MAINE, 04101

CSS Project No. 15009

LICENSED ARCHITECT
JAMES GAUTHIER
NO. 3476
STATE OF MAINE

THIS DRAWING IS THE PROPERTY OF CANAL 5 STUDIO AND IS NOT TO BE COPIED OR REPRODUCED IN PART OR WHOLE. 2015 © CANAL 5 STUDIO

Mark	Date	Description

Project Status

ISSUED FOR PERMIT

August 5 2015

Drawing Title

EXTERIOR ELEVATIONS

Scale: 1/8" = 1'-0"

Drawing Number

A20.1