PLUMBING FIXT

NO SCALE

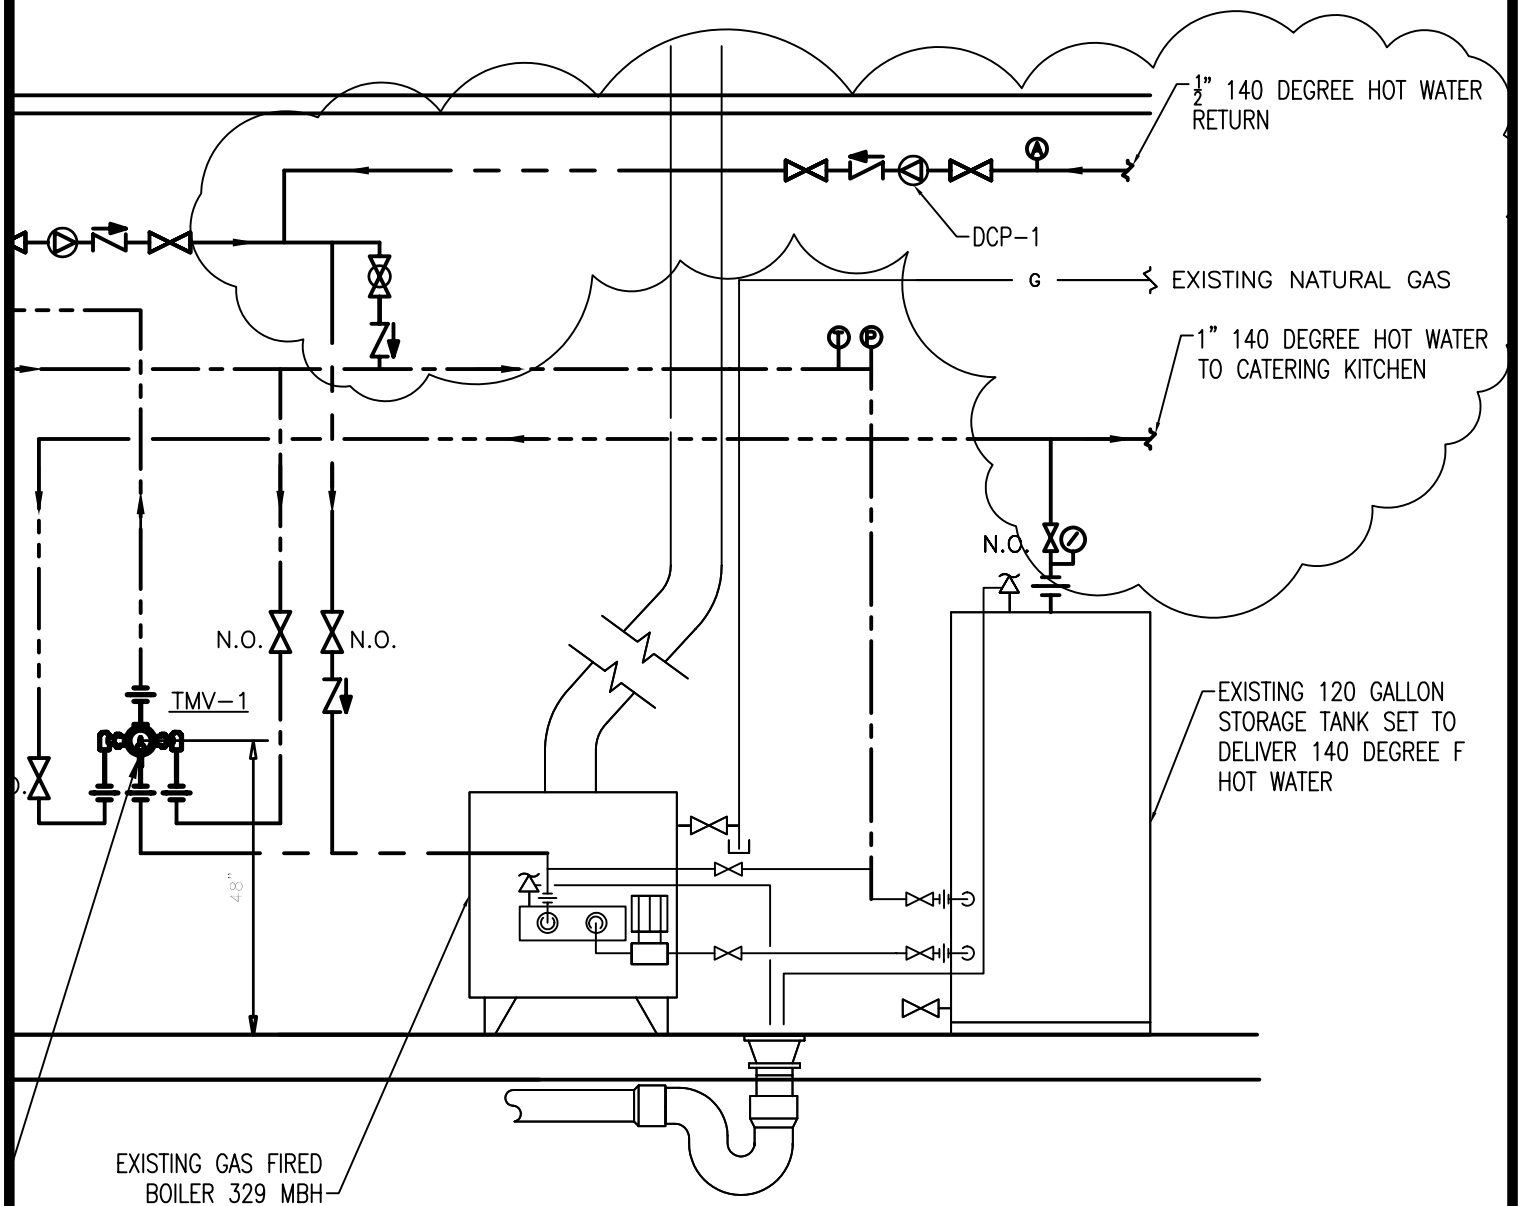

MODIFIED DOM

NO SCALE

LING

T TEMPERING VALVE TO
DEGREE F. MOUNTED
0" AFF

REVISED DOMESTIC WATER HEATER DETAIL

Scale NTS

HARRIMAN
Architects + Engineers
Auburn, ME 207.784.5100 tel
Portland, ME 207.775.0053 tel
Manchester, NH 603.626.1242 tel
www.harriman.com

© 2009

Project Title
110 FREE STREET
BUILDING RENOVATIONS
PORTLAND, ME

Drawing Number
SKC-68

HA Project No. 09146 Dwg. Ref.

Date 06-10-10