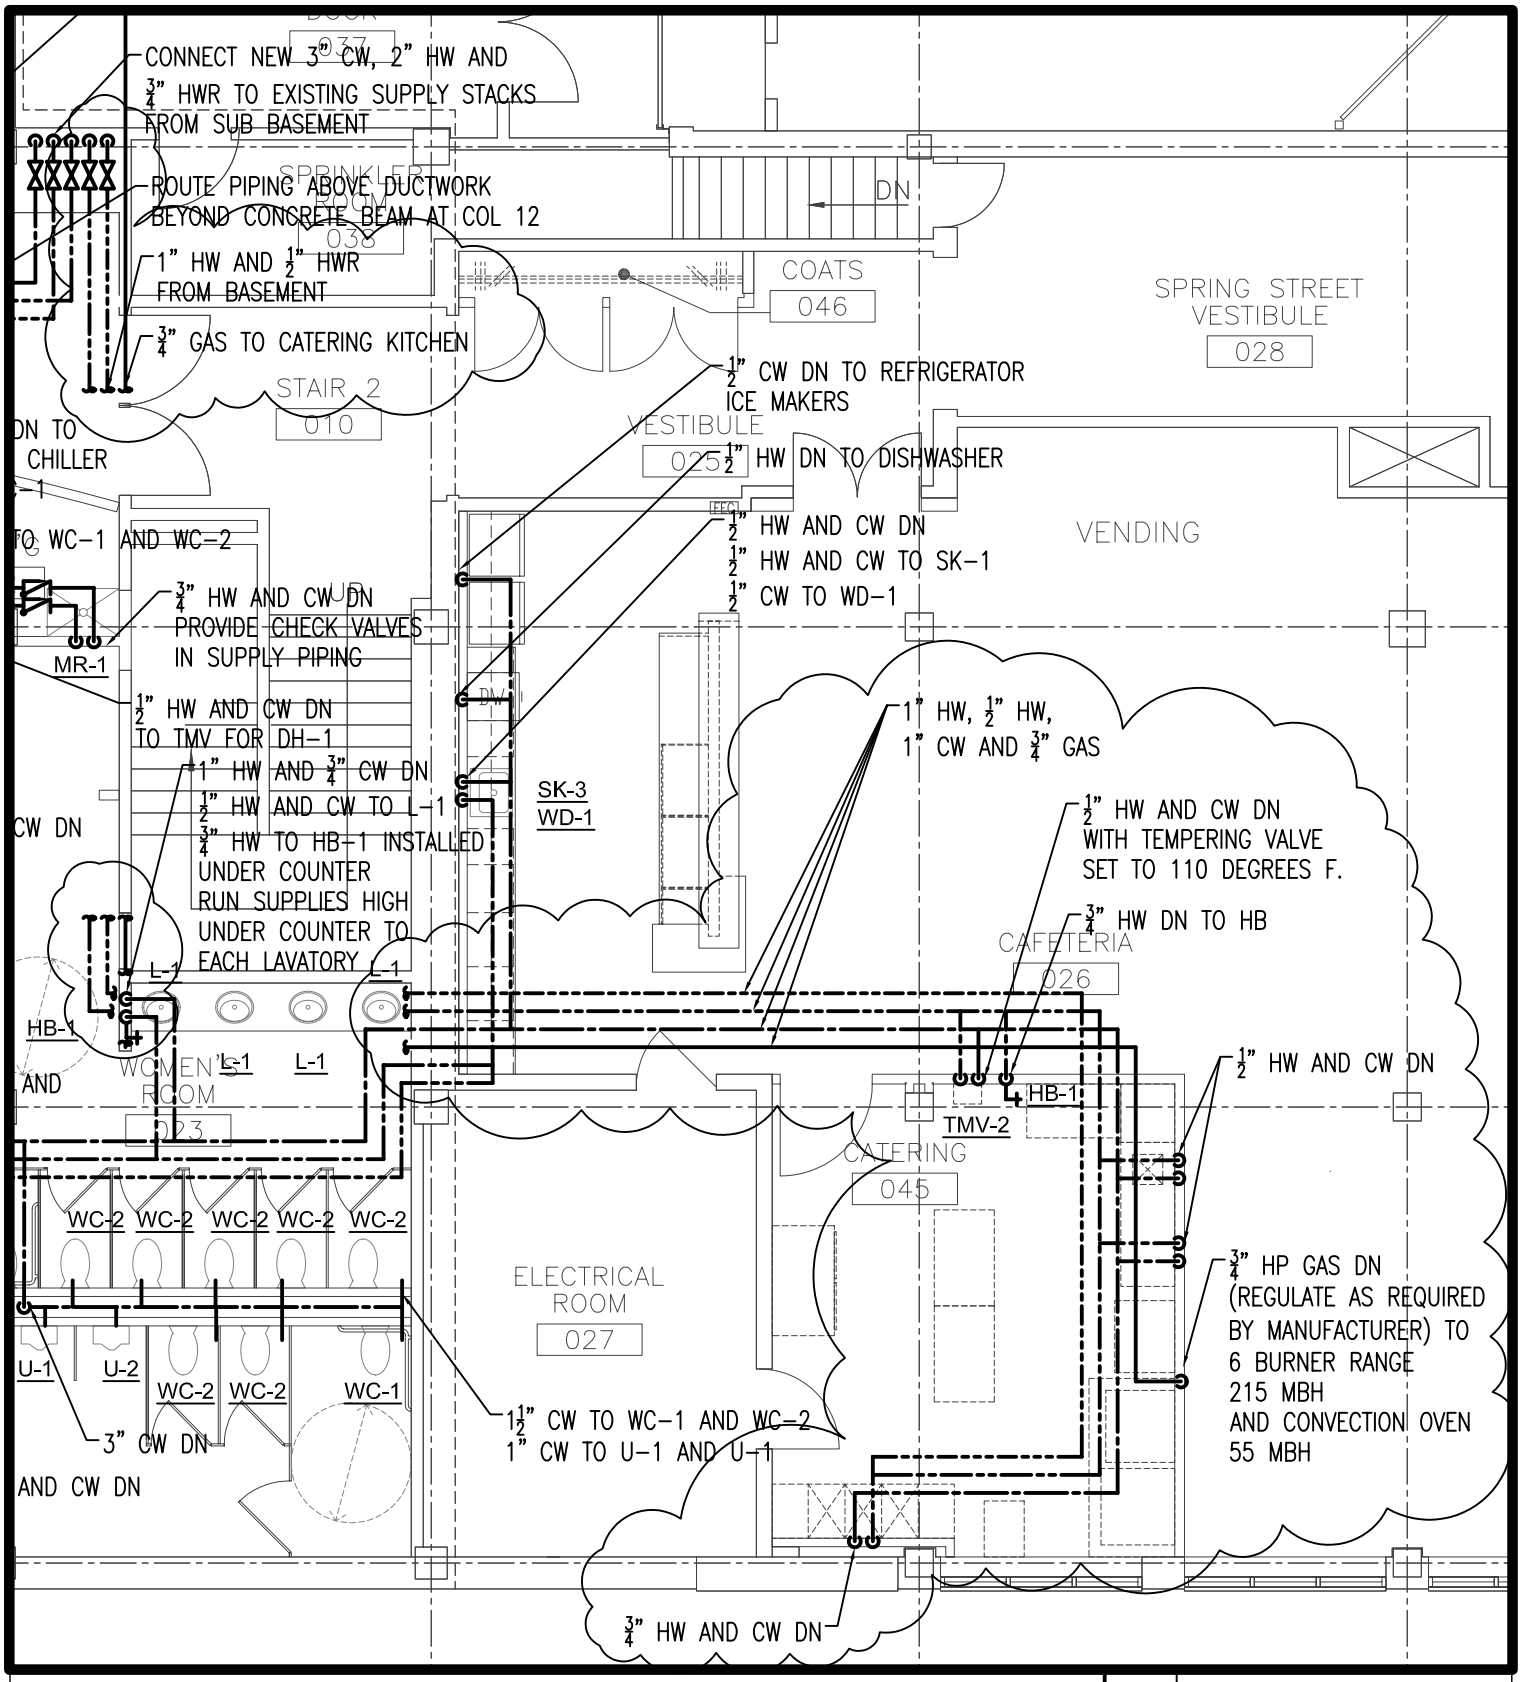

CATERING KITCHEN SUPPLY

Scale: 1/8" = 1'-0"

HARRIMAN
Architects + Engineers
Auburn, ME 207.784.5100 tel
Portland, ME 207.775.0053 tel
Manchester, NH 603.626.1242 tel
www.harriman.com

© 2009

Project Title
110 FREE STREET
BUILDING RENOVATIONS
PORTLAND, ME

Drawing Number
SKC-71

HA Project No.	09146	Dwg. Ref.	Date	06-11-10