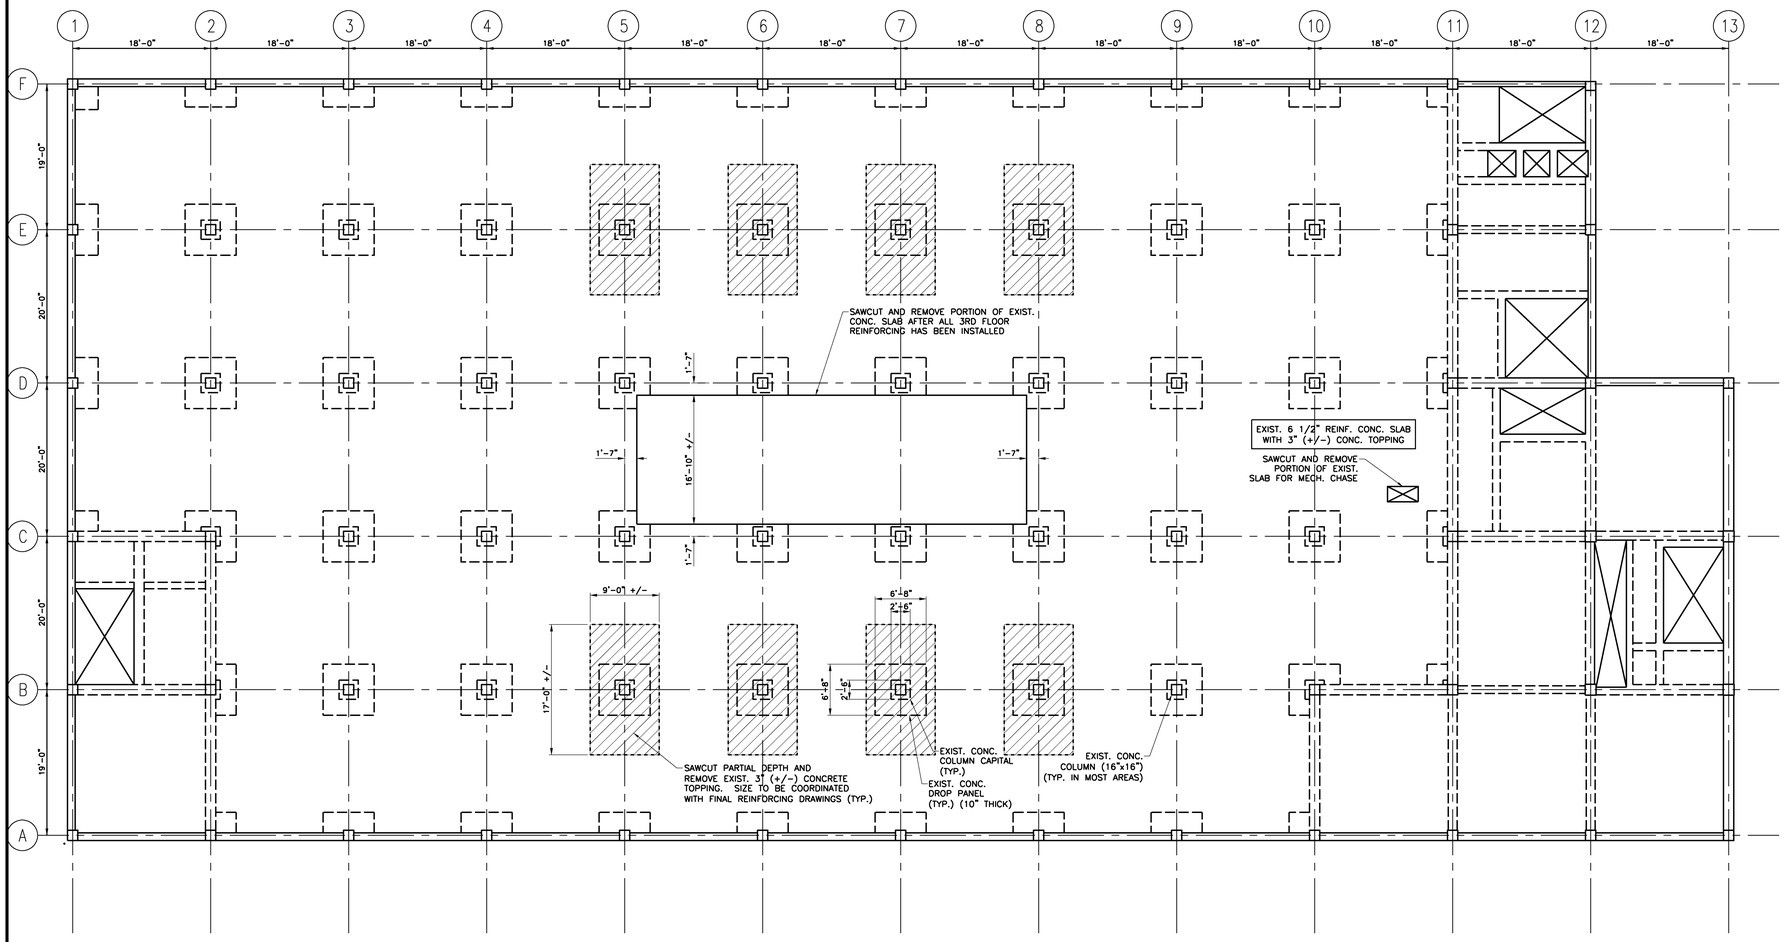

THIRD FLOOR FRAMING DEMOLITION PLAN

1/8" = 1'-0" | 0 4' 8' 12' | REF: – | A1

HARRIMAN
Architects + Engineers
46 Harriman Drive
Auburn, ME 04210
207.784.5100 tel
123 Middle Street
Portland, ME 04101
207.775.0053 tel
One Perimeter Road
Manchester, NH 03103
603.626.1242 tel
www.harriman.com
© 2009

STATE OF MAINE
B. KEITH BRENNER
No. 8157
REGISTERED PROFESSIONAL ENGINEER

Project Title

110 FREE STREET BUILDING RENOVATIONS

PORTLAND, MAINE

HA Project No. 09146

Key Plan

Mark	Date	Description
	11/25/09	ISSUED FOR BID

Issue Dates

Drawing Status

Drawing Title

THIRD FLOOR FRAMING DEMOLITION PLAN

PA / PE: BKB | Drawn By: MRM

Drawing Number

SD20.3