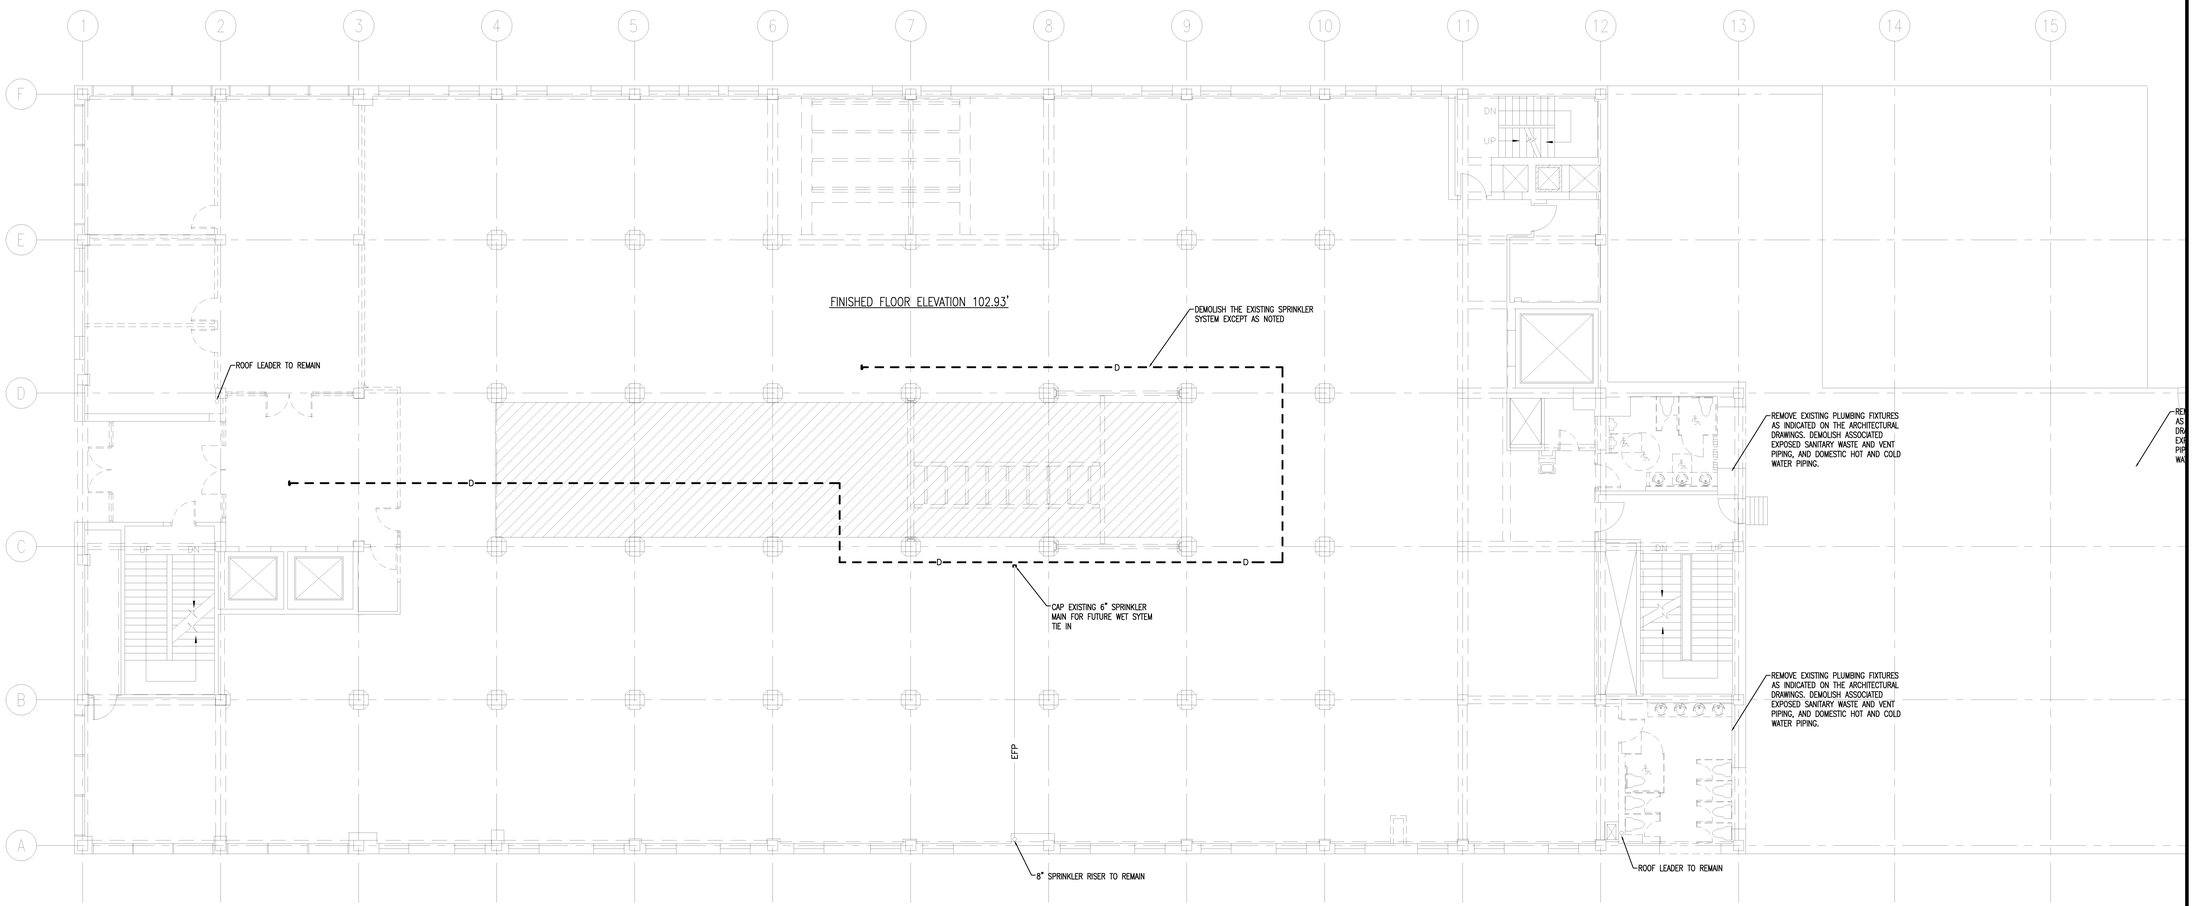

FIRST FLOOR DEMOLITION PLAN — A2

1/8" = 1'-0" | 0 4' 8' 12' | REF: –

PLUMBING LEGEND

- ES — EXISTING OVERHEAD SANITARY WASTE PIPING
- ES — EXISTING UNDERGROUND SANITARY WASTE PIPING
- ESD — EXISTING OVERHEAD STORM DRAIN PIPING
- ESD — EXISTING UNDERGROUND STORM DRAIN PIPING
- EG — EXISTING NATURAL GAS PIPING
- EFP — EXISTING SPRINKLER PIPING
- D — DEMOLISH

PLUMBING DEMOLITION LEGEND — A1

N.T.S. | REF: –

HARRIMAN
Architects + Engineers

STATE OF MAINE
STEVEN P. FURGESON
No. 9850
REGISTERED PROFESSIONAL ENGINEER

46 Harriman Drive
Auburn, ME 04210
207.784.5100 tel

123 Middle Street
Portland, ME 04101
207.775.0053 tel

One Perimeter Road
Manchester, NH 03103
603.626.1242 tel

www.harriman.com

© 2009

Project Title

110 FREE STREET BUILDING RENOVATIONS

PORTLAND, MAINE

HA Project No. **09146**

Key Plan

Mark	Date	Description
--	11-25-09	ISSUED FOR BID

Issue Dates

Drawing Status

Drawing Title

FIRST FLOOR PLAN PLUMBING DEMOLITION

PA / PE: SPF | Drawn By: SGH

Drawing Number

PD10.1