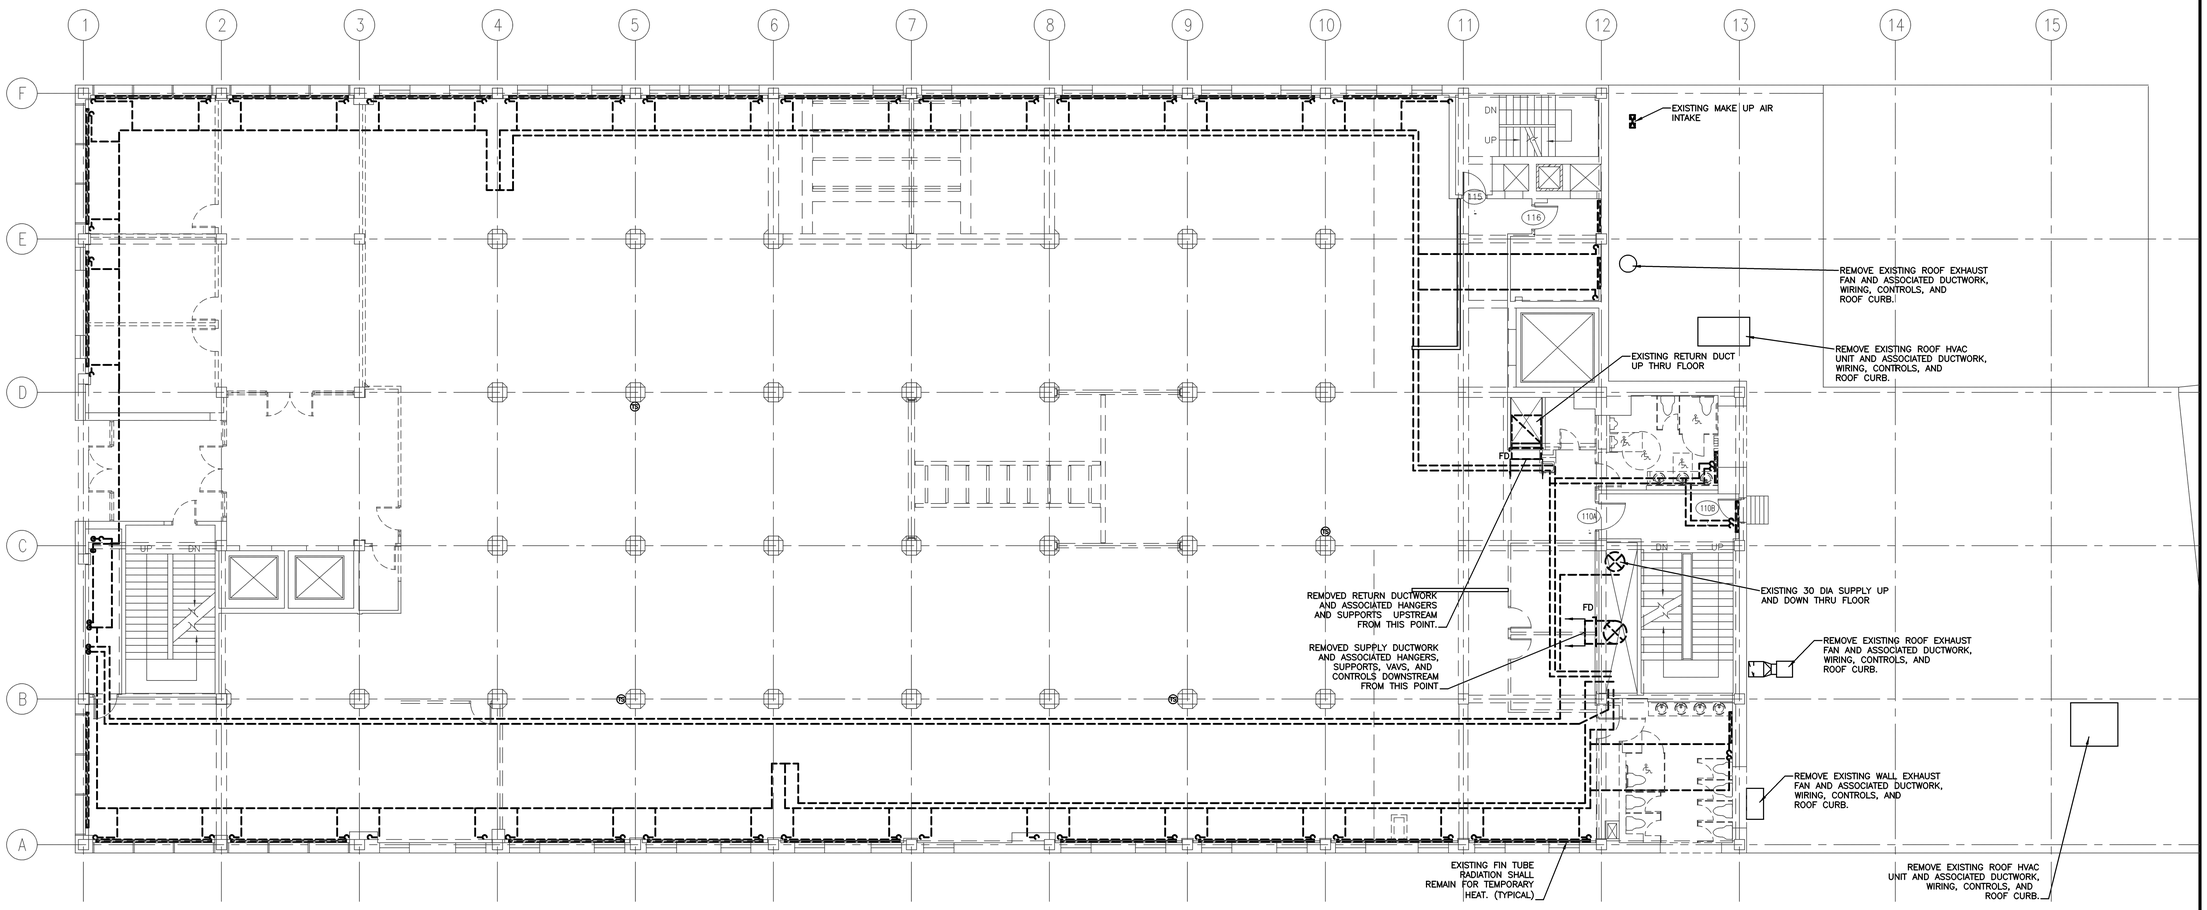

NOTE

EXISTING ITEMS TO REMAIN ARE SHOWN WITH DASHED LINES.

EXISTING ITEMS TO BE REMOVED ARE SHOWN WITH SOLID LINES.

FIRST FLOOR PLAN DEMOLITION HVAC | M1

1/8" = 1'-0" | 0 4' 8' 12' | REF:

HARRIMAN

Architects + Engineers

46 Harriman Drive
Auburn, ME 04210
207.784.5100 tel

123 Middle Street
Portland, ME 04101
207.775.0053 tel

One Perimeter Road
Manchester, NH 03103
603.626.1242 tel

www.harriman.com

STATE OF MAINE
STEVEN P. FURGESON
No. 9850
REGISTERED PROFESSIONAL ENGINEER

© 2009

Project Title

110 FREE STREET BUILDING RENOVATIONS

PORTLAND, MAINE

HA Project No. 09146

Key Plan

Mark	Date	Description
	11/25/09	ISSUED FOR BID

Issue Dates

Drawing Status

Drawing Title

FIRST FLOOR PLAN DEMOLITION HVAC

PA / PE: SPF | Drawn By: JSC

Drawing Number

MD10.1