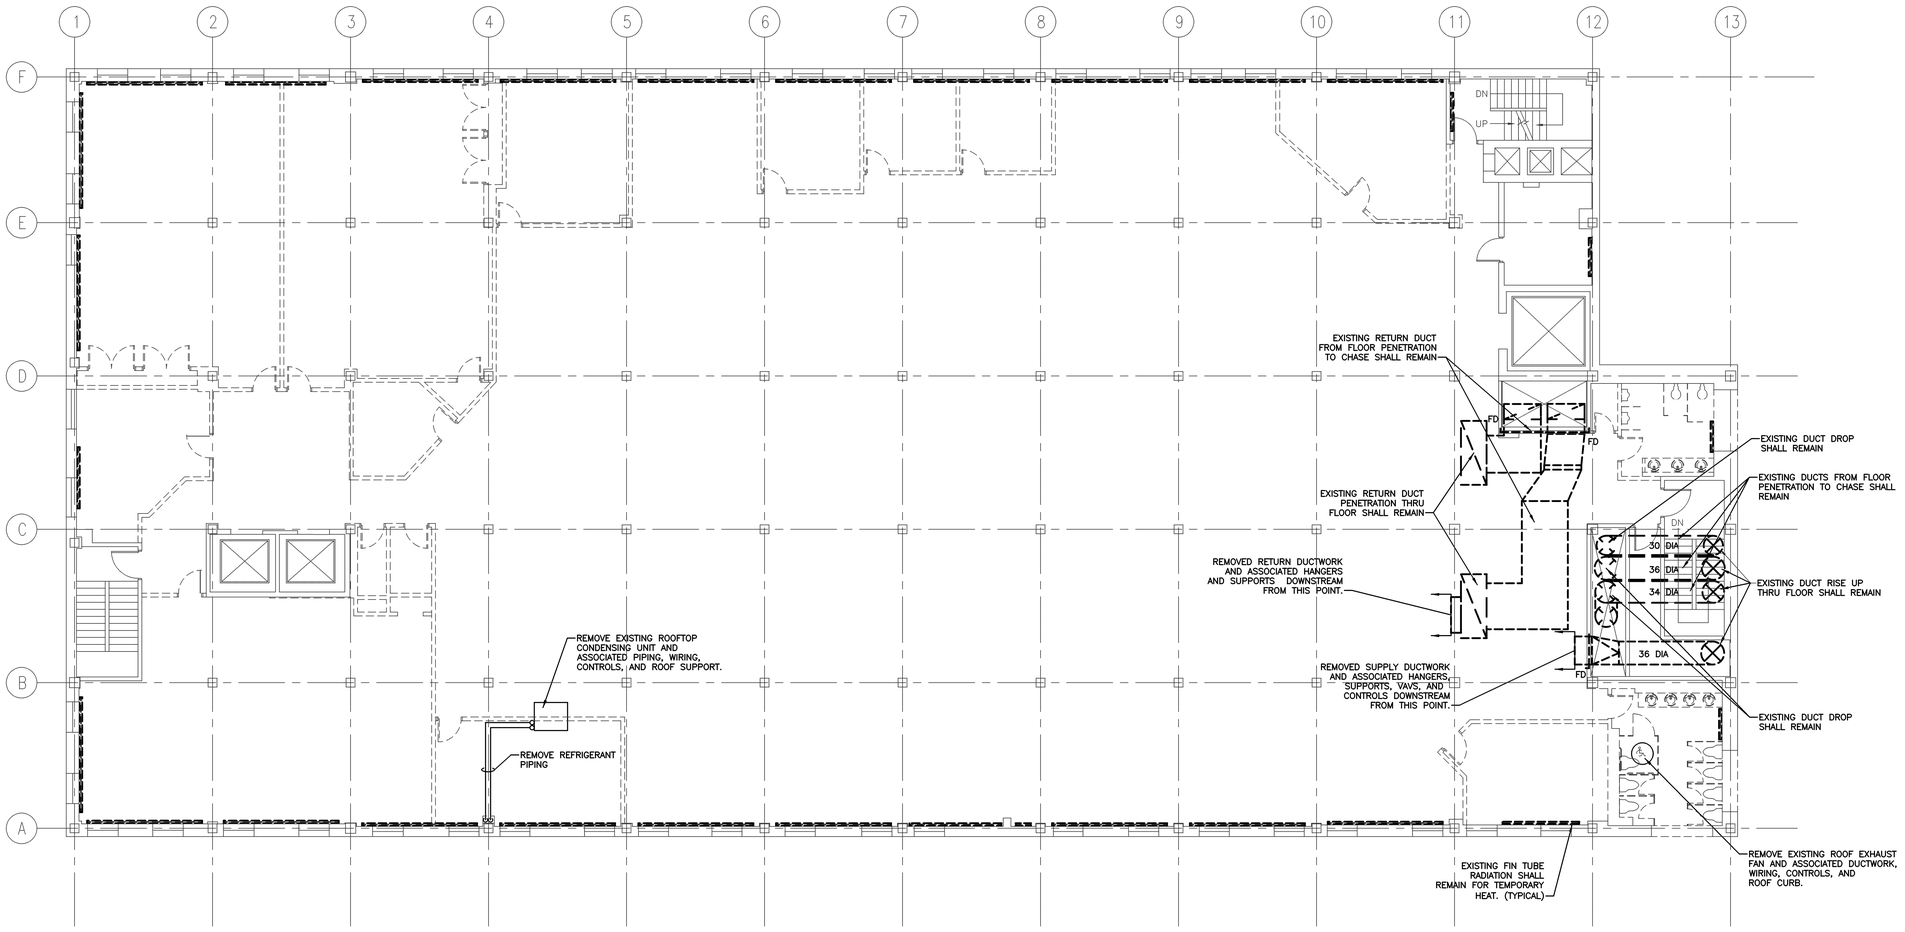

NOTE

EXISTING ITEMS TO REMAIN ARE SHOWN WITH DASHED LINES.

EXISTING ITEMS TO BE REMOVED ARE SHOWN WITH SOLID LINES.

THIRD FLOOR PLAN DEMOLITION HVAC — M1

1/8" = 1'-0" | 0 4' 8' 12' | REF:

HARRIMAN

Architects + Engineers

46 Harriman Drive
Auburn, ME 04210
207.784.5100 tel

123 Middle Street
Portland, ME 04101
207.775.0053 tel

One Perimeter Road
Manchester, NH 03103
603.626.1242 tel

www.harriman.com

STATE OF MAINE — STEVEN P. FURGESON No. 9850 — REGISTERED PROFESSIONAL ENGINEER

© 2009

Project Title

110 FREE STREET BUILDING RENOVATIONS

PORTLAND, MAINE

HA Project No. 09146

Key Plan

Mark	Date	Description
	11/25/09	ISSUED FOR BID

Issue Dates

Drawing Status

Drawing Title

THIRD FLOOR PLAN DEMOLITION HVAC

PA / PE: SPF | Drawn By: JSC

Drawing Number

MD10.3